
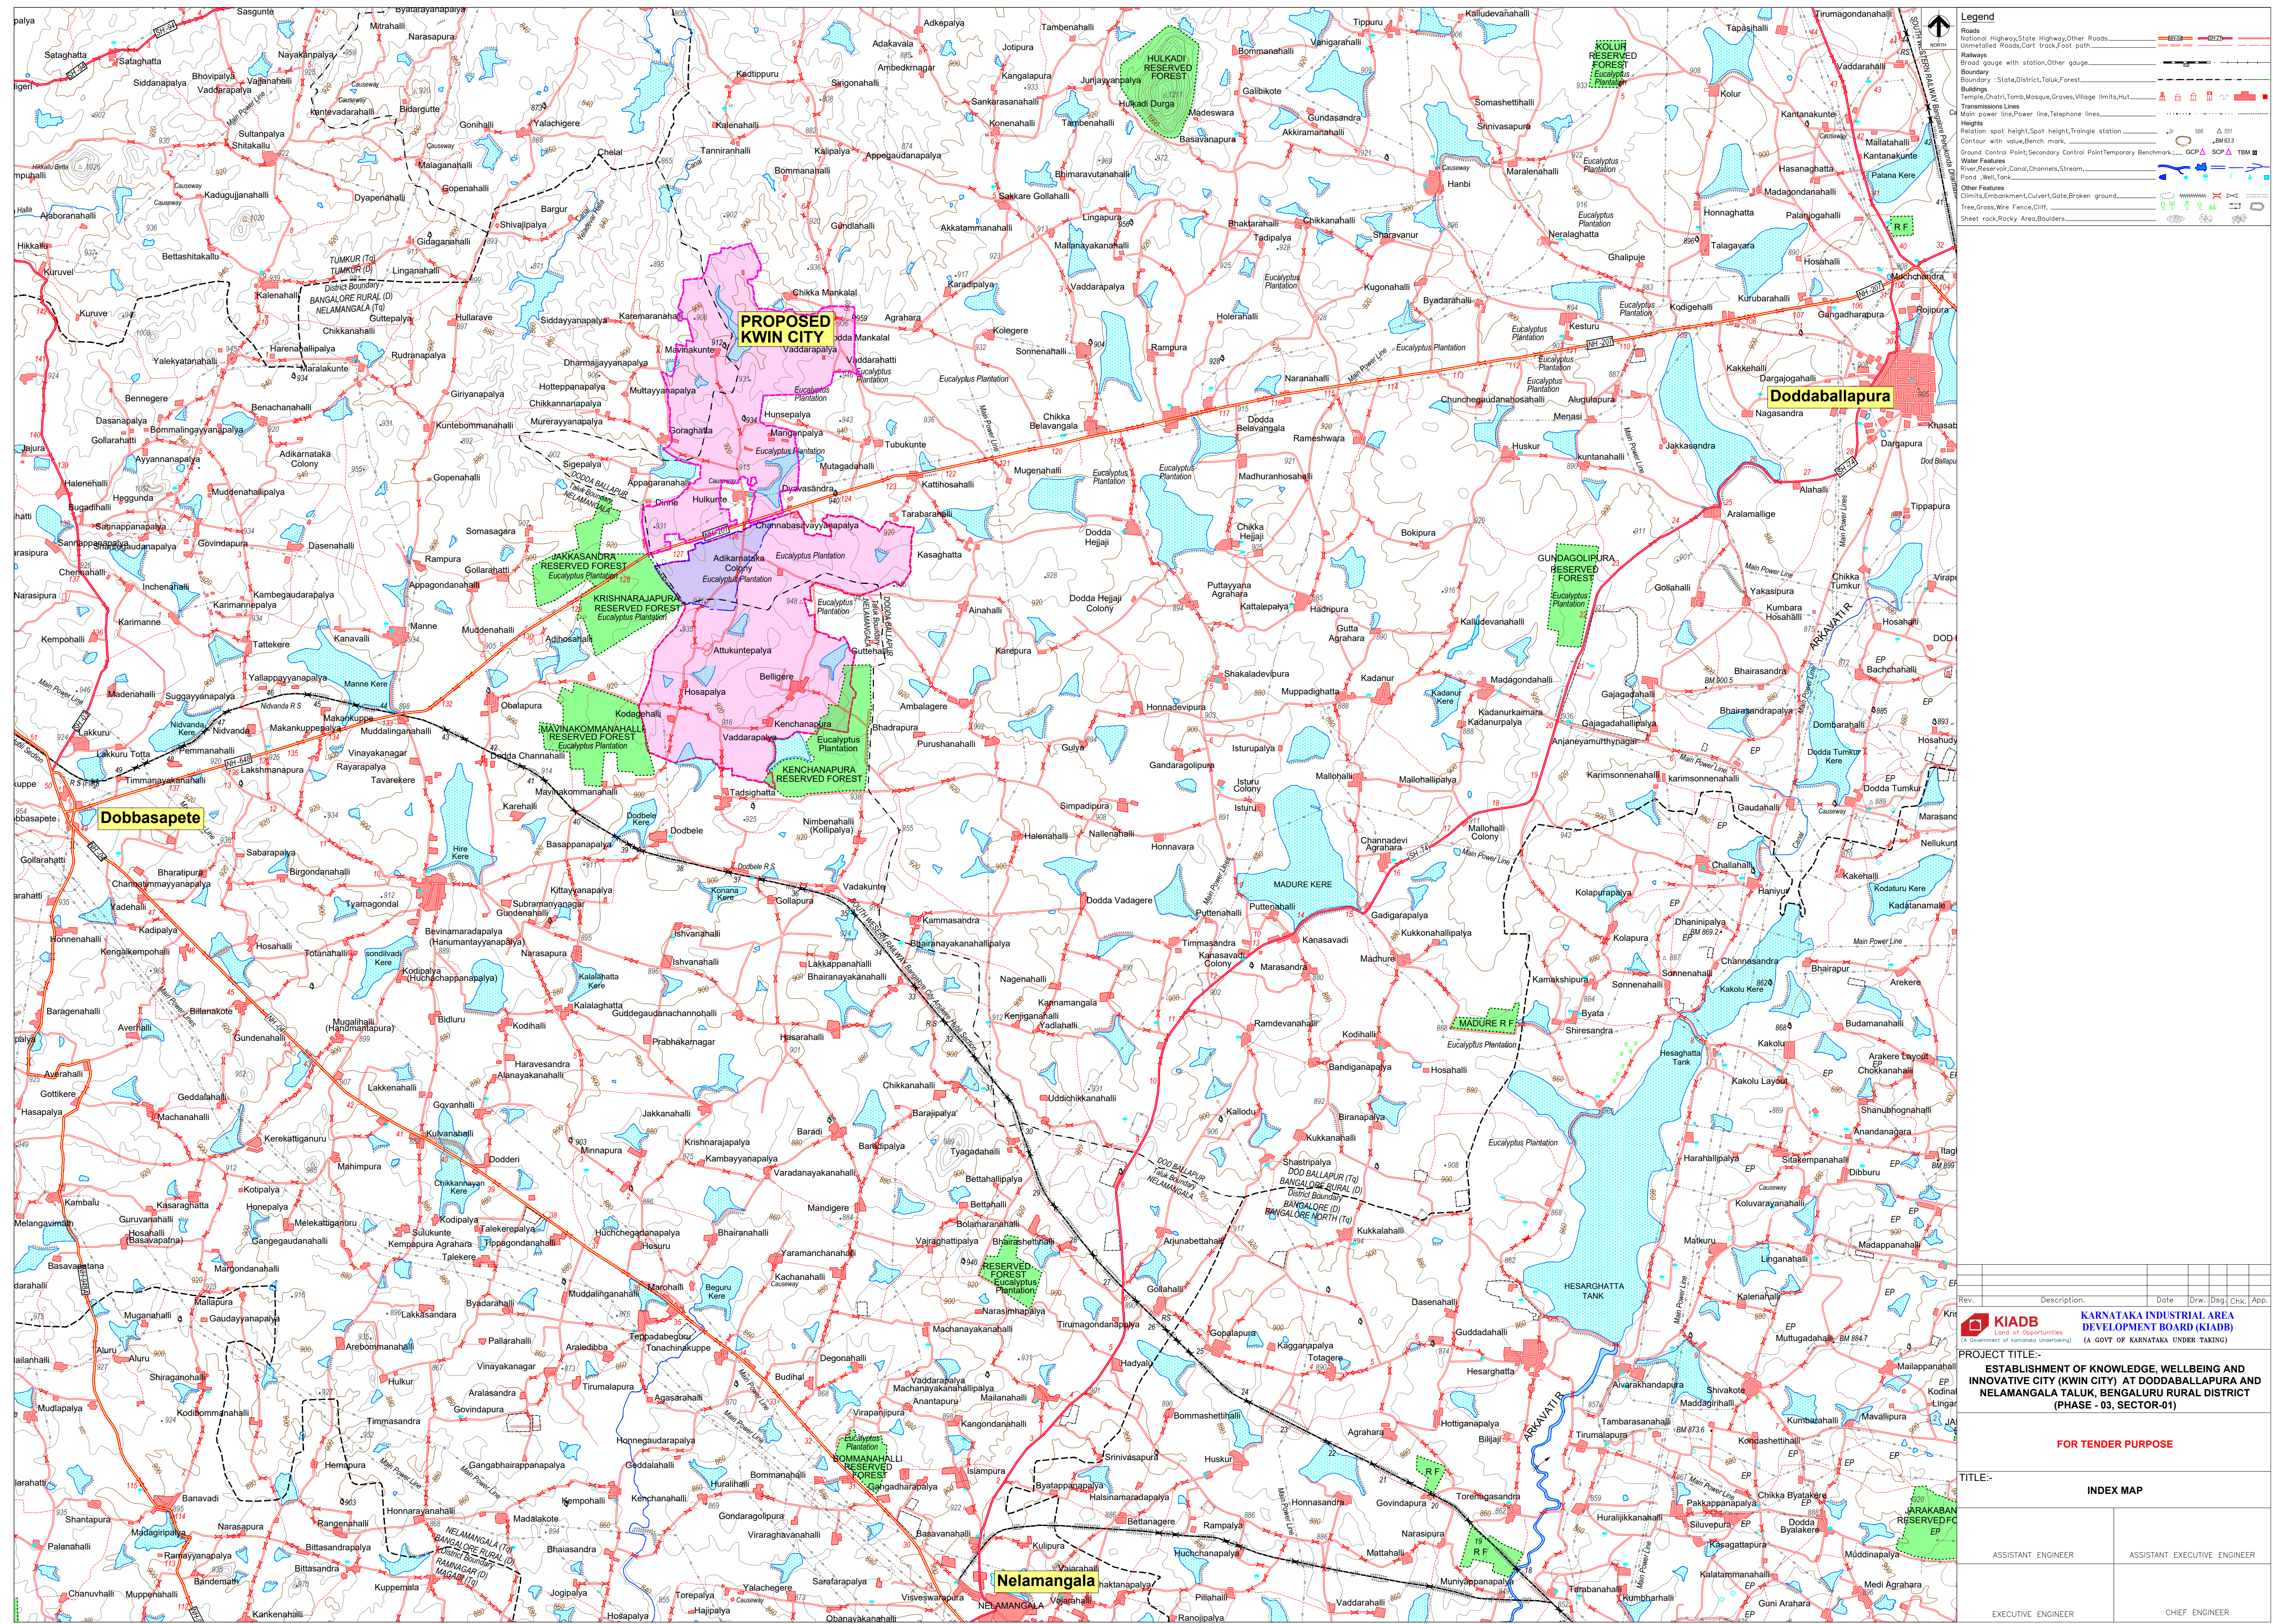
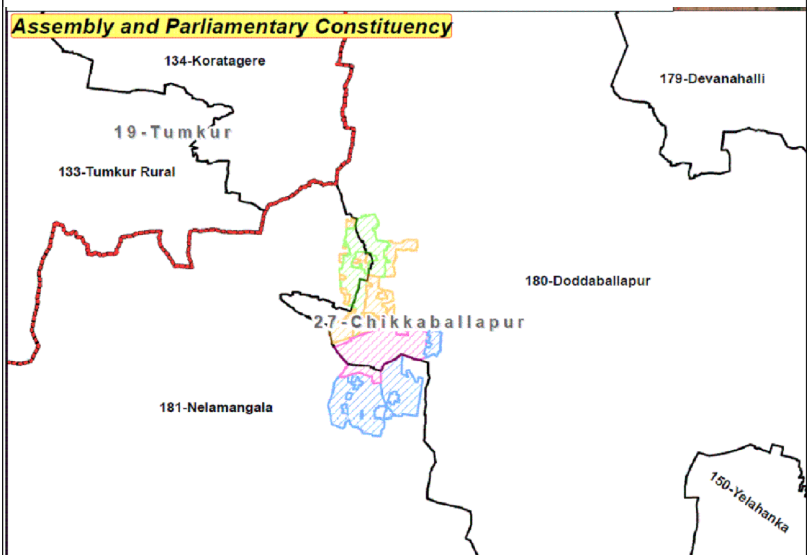
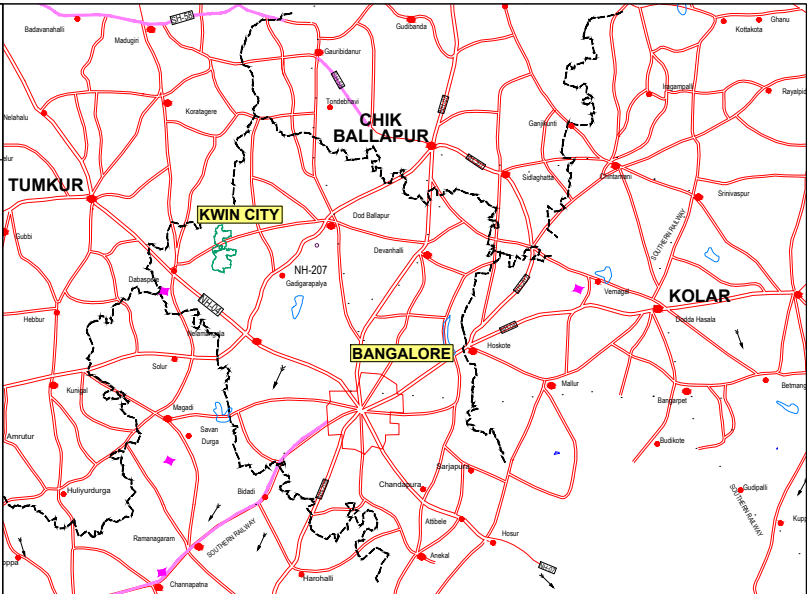
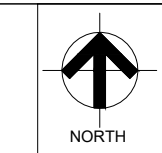


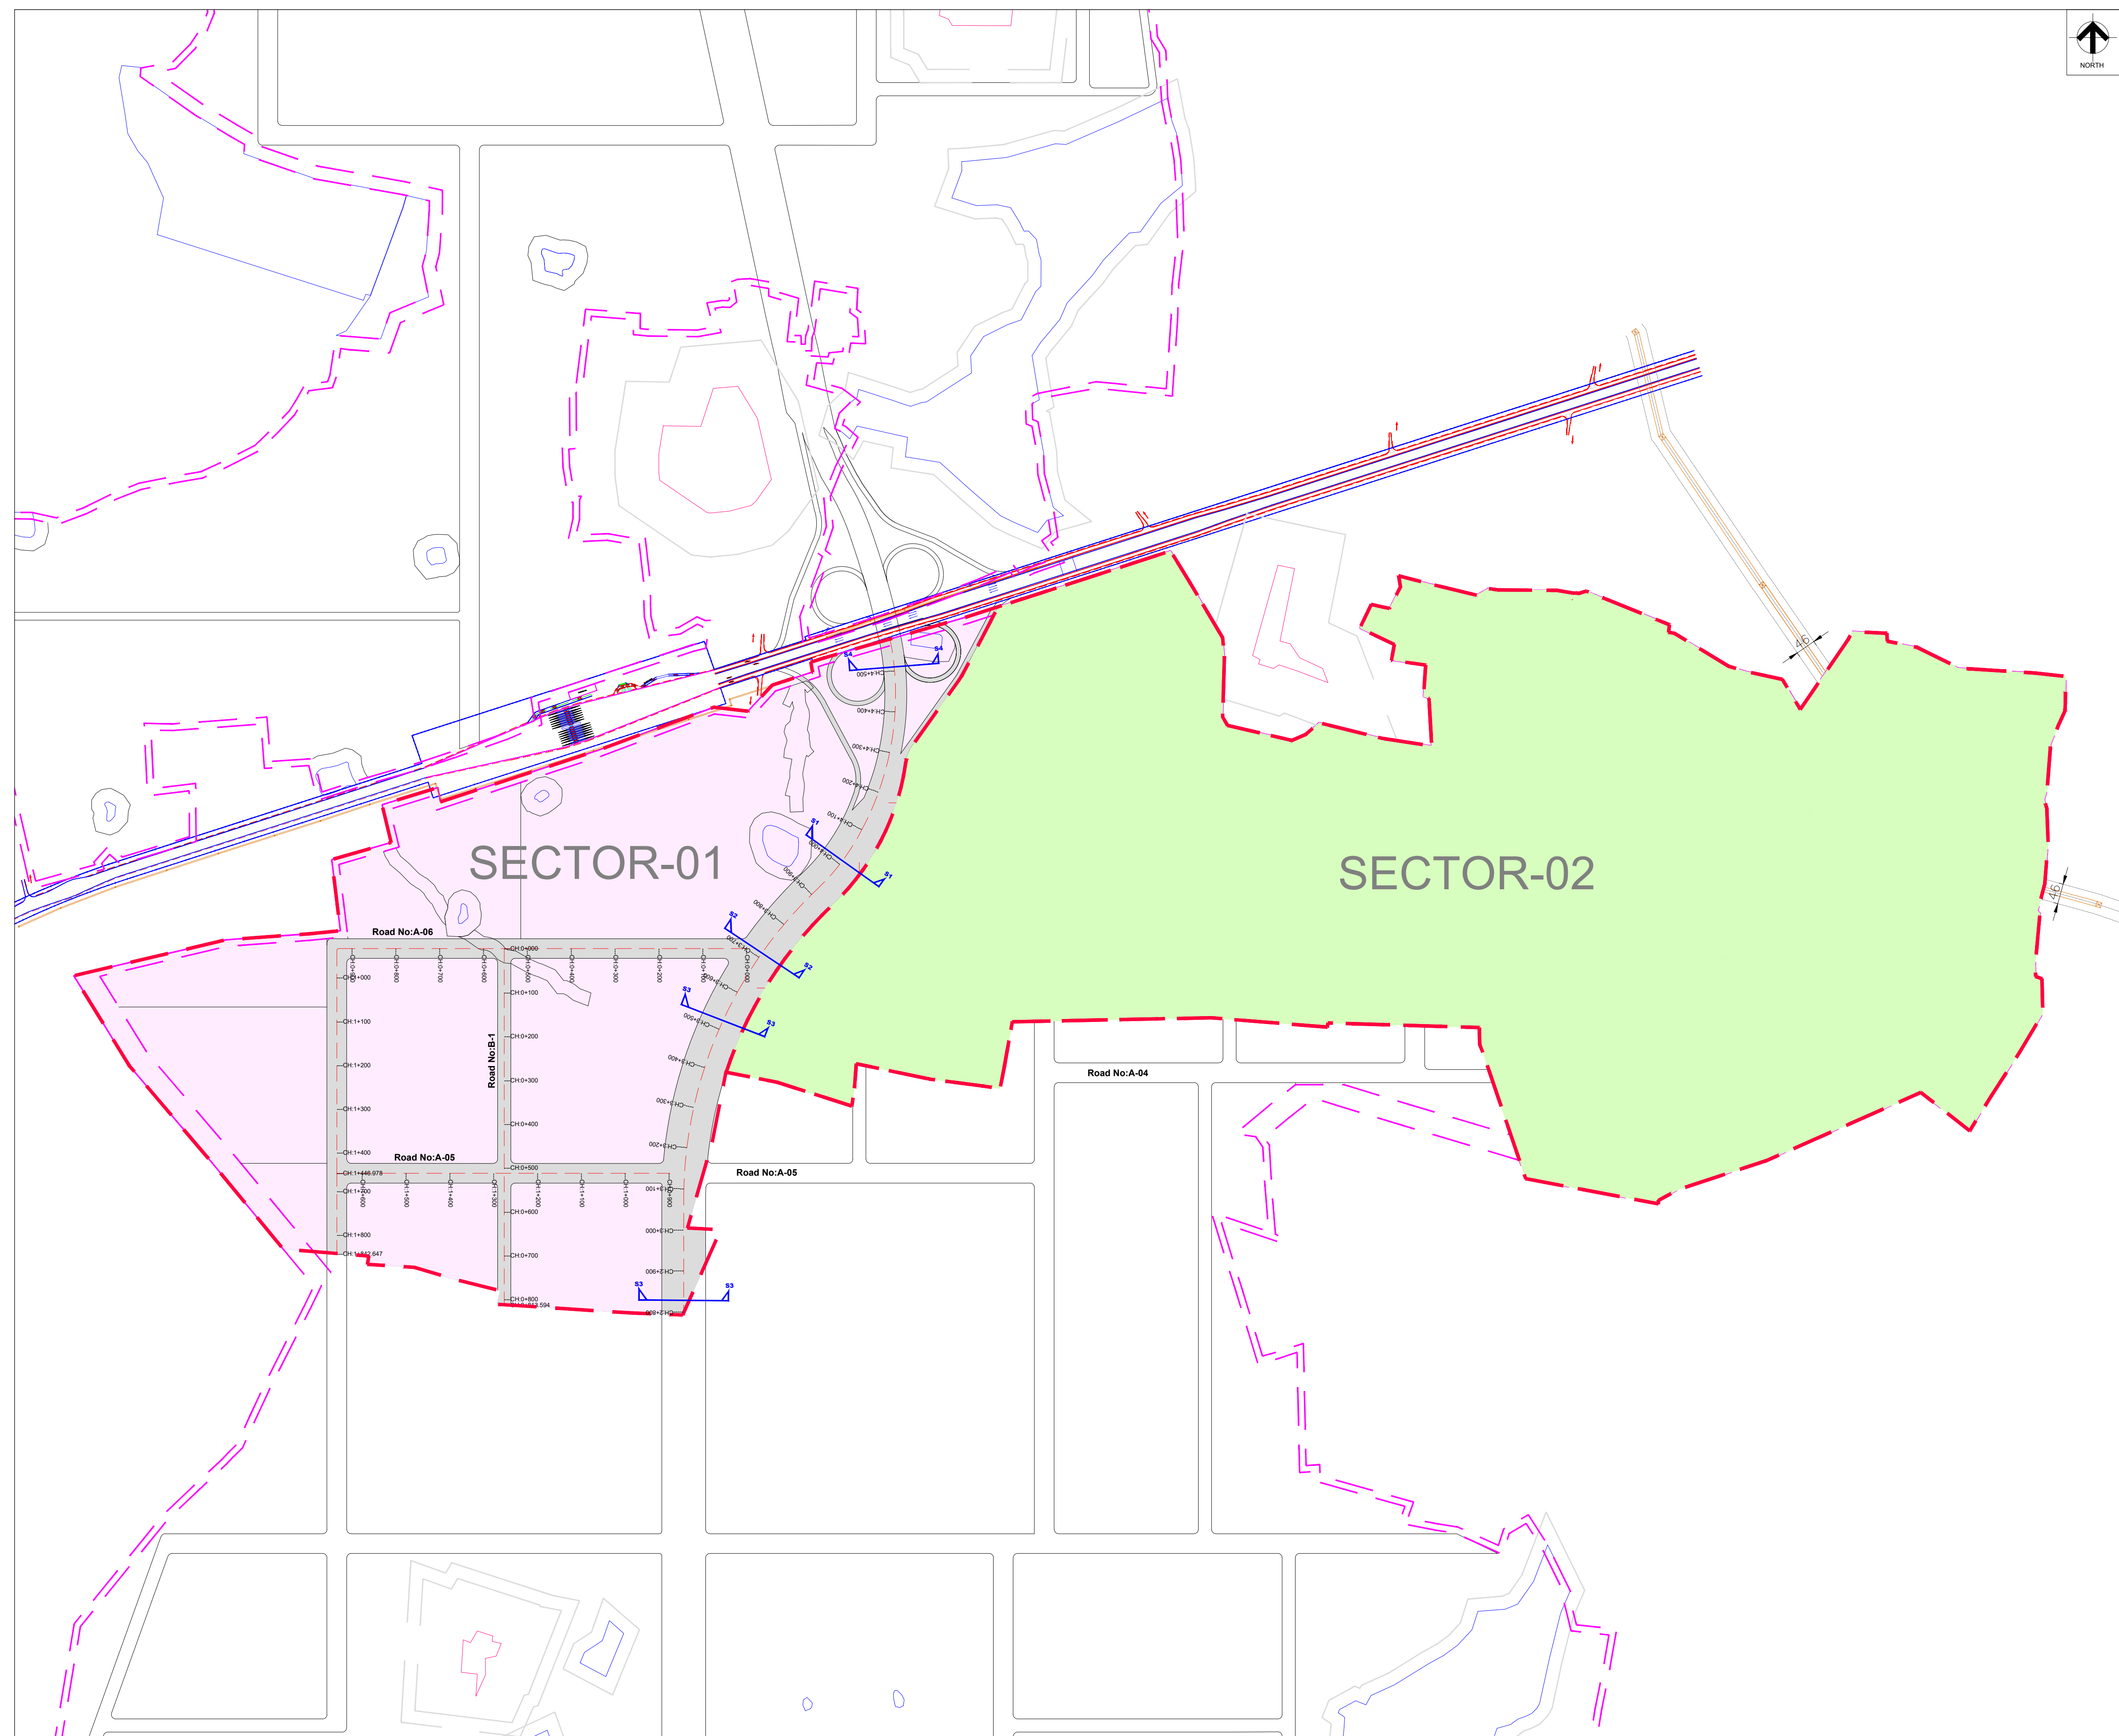


Legend


Roads
National Highway, State Highway, Other Roads
Unmetalled Roads, Cart track, Foot path
Railways
Broad gauge with station, Other gauge
Boundary
State, District, Taluk, Forest limits, Hut
Buildings
Temple, Church, Tomb, Mosque, Groves, Village limits, Hut
Transmission Lines
Main power line, Power line, Telephone lines
Contours
Spot height, Spot height, Triangulation station
Ground Control Point, Secondary Control Point, Temporary Benchmark
Water Features
River, Reservoir, Canal, Channel, Stream
Other Features
Ditch, Well, Tank
Limits, Embankment, Culvert, Gate, Broken ground
Tree, Grass, Wire, Fence, Cliff
Sheet rock, Rocky Area, Boulders

Rev.	Description	Date	Drw.	Desig.	Chk.	App.
1	Establishment of Knowledge, Wellbeing and Innovative City (Kwin City) at Doddaballapura and Nelamangala Taluk, Bengaluru Rural District (Phase - 03, Sector-01)					
FOR TENDER PURPOSE						
TITLE:-						
INDEX MAP						
ASSISTANT ENGINEER			ASSISTANT EXECUTIVE ENGINEER			
EXECUTIVE ENGINEER			CHIEF ENGINEER			

[illegible]

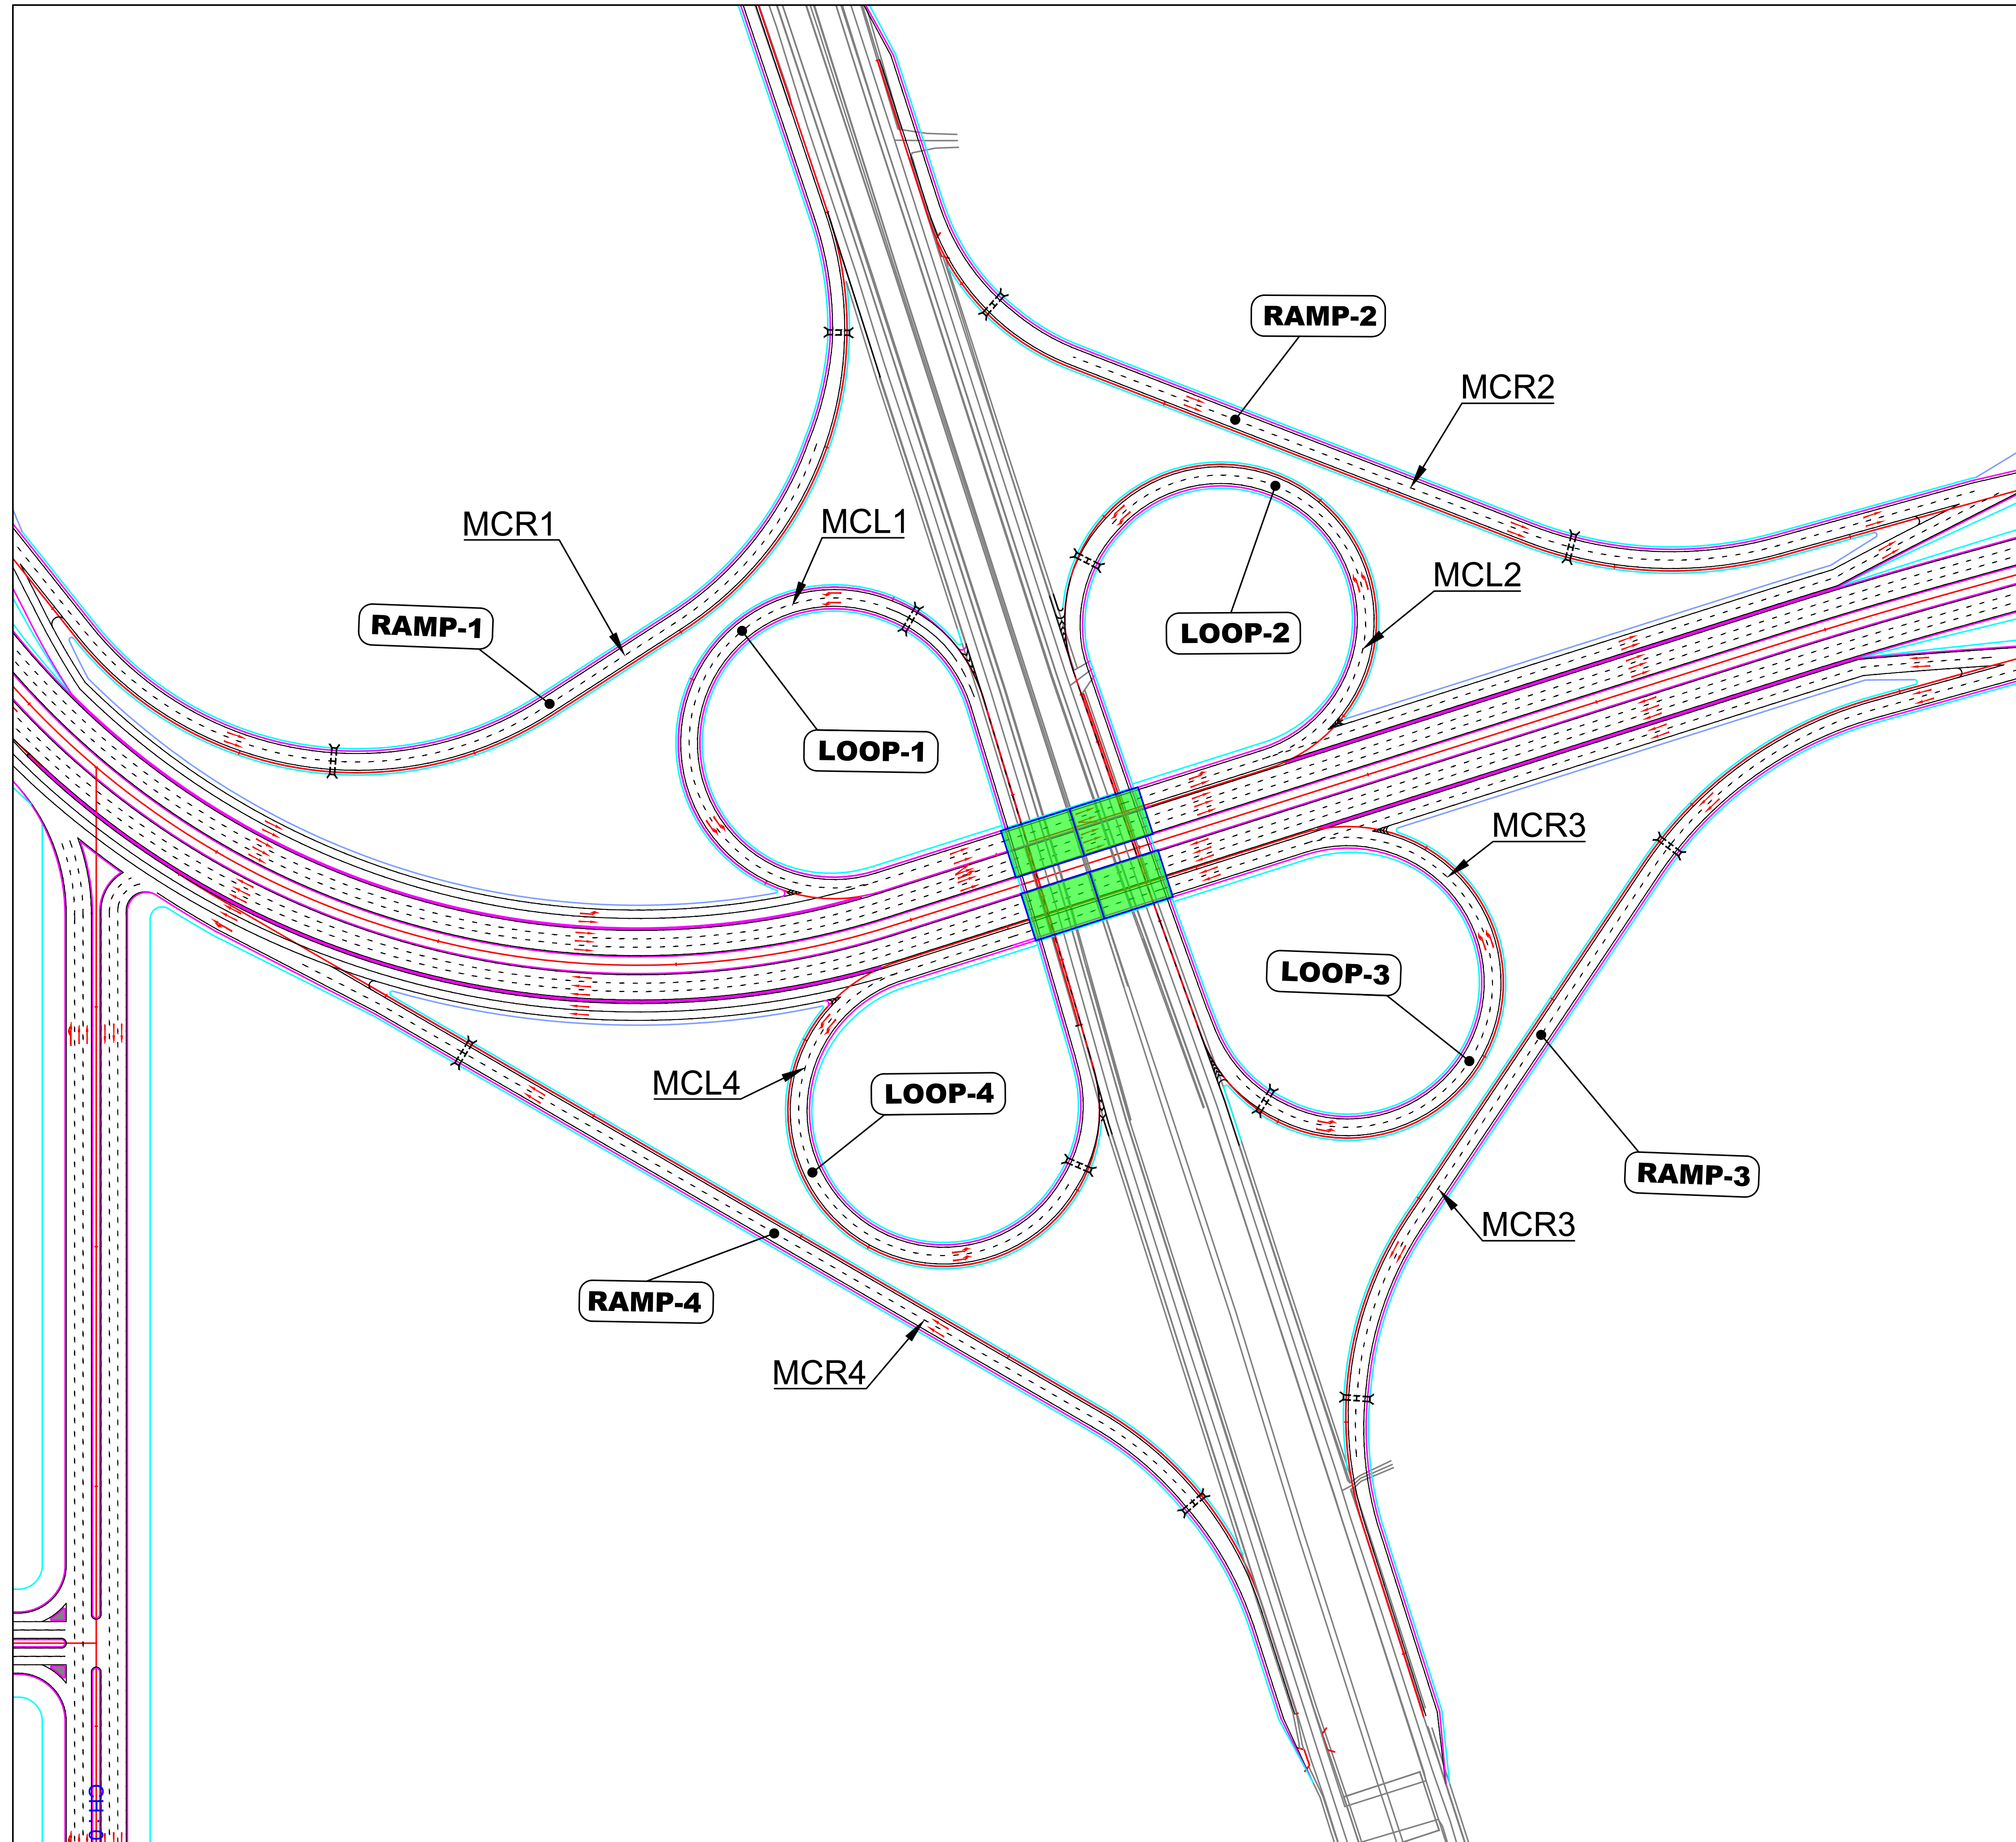


Rev.	Description.	Date	Drw.	Des.	Chk.	App.			
KIADB Land of Opportunities (A Government of Karnataka Undertaking) KARNATAKA INDUSTRIAL AREA DEVELOPMENT BOARD (KIADB) (A GOVT OF KARNATAKA UNDER TAKING)									
PROJECT TITLE:- ESTABLISHMENT OF KNOWLEDGE, WELLBEING AND INNOVATIVE CITY (KWIN CITY) AT DODDABALLAPURA AND NELAMANGALA TALUK, BENGALURU RURAL DISTRICT (PHASE - 03, SECTOR-01)									
FOR TENDER PURPOSE									
TITLE:- CLOVER LEAF PLAN									
ASSISTANT ENGINEER					ASSISTANT EXECUTIVE ENGINEER				
EXECUTIVE ENGINEER					CHIEF ENGINEER				

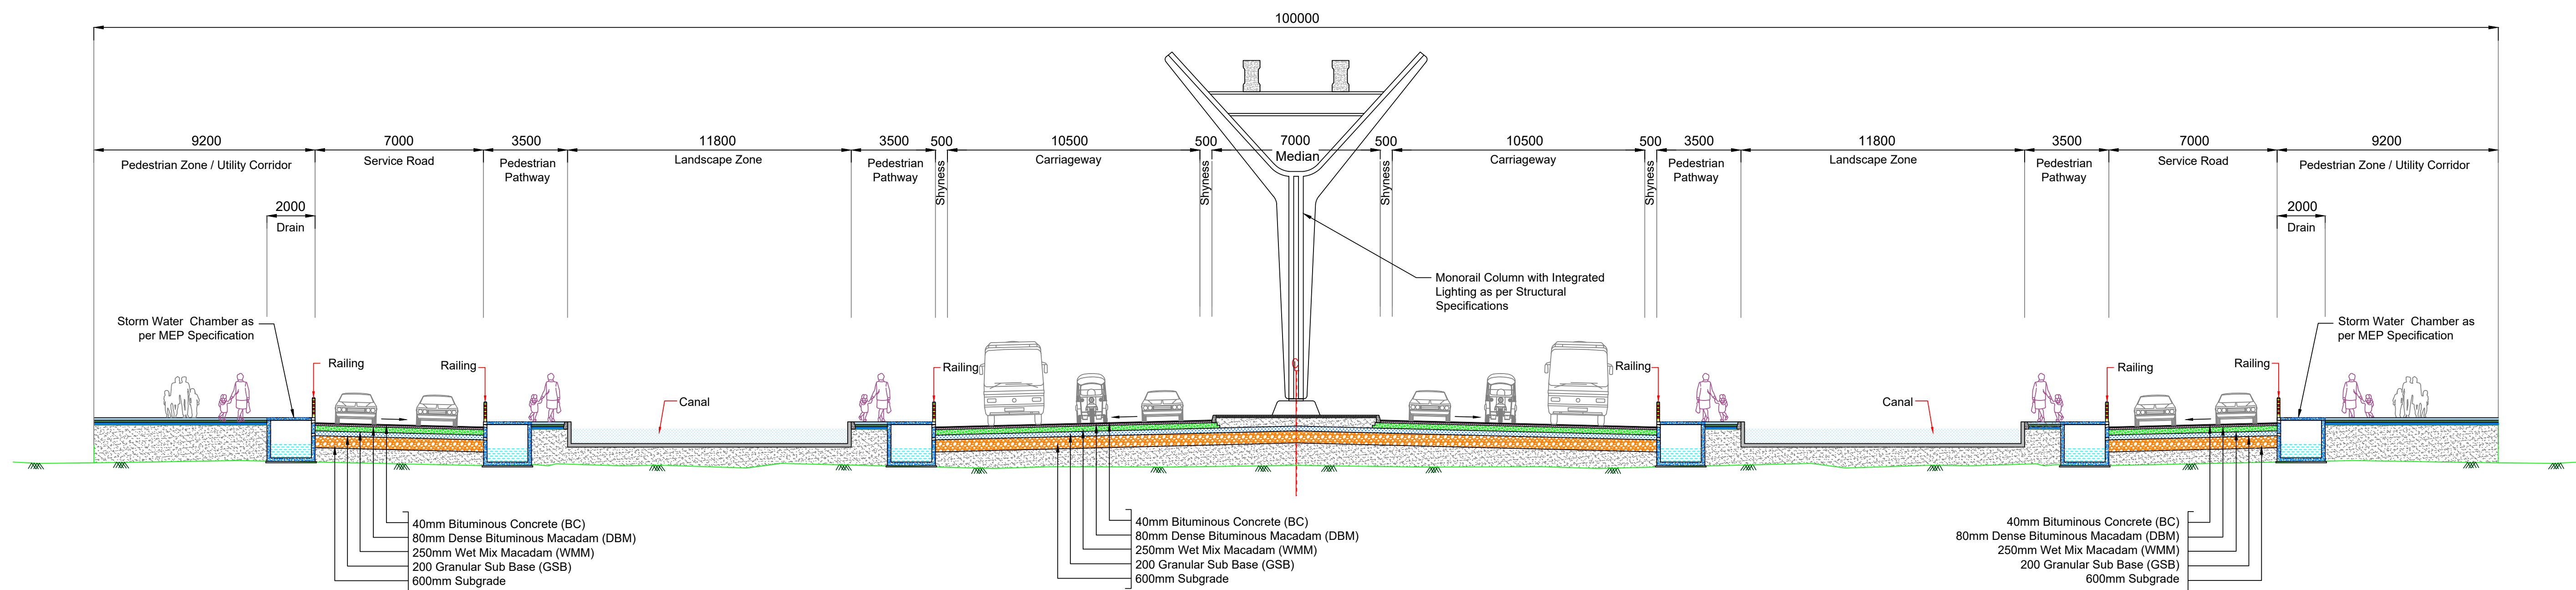

TYPICAL CROSS SECTION - TYPE S1

	FOR TENDER PURPOSE								PROJECT TITLE:- ESTABLISHMENT OF KNOWLEDGE, WELLBEING AND INNOVATIVE CITY (KWIN CITY) AT DODDABALLAPURA AND NELAMANGALA TALUK, BENGALURU RURAL DISTRICT (PHASE - 03, SECTOR-01)	ASSISTANT ENGINEER	ASSISTANT EXECUTIVE ENGINEER
		Description.	Rev.	Date	Drw.	Dsg.	Chk.	App.	TITLE:-		
		 KIADB Land of Opportunities (A Government of Karnataka Undertaking) KARNATAKA INDUSTRIAL AREA DEVELOPMENT BOARD (KIADB) (A GOVT OF KARNATAKA UNDERTAKING)							TYPICAL ROAD CROSS SECTION	EXECUTIVE ENGINEER	CHIEF ENGINEER

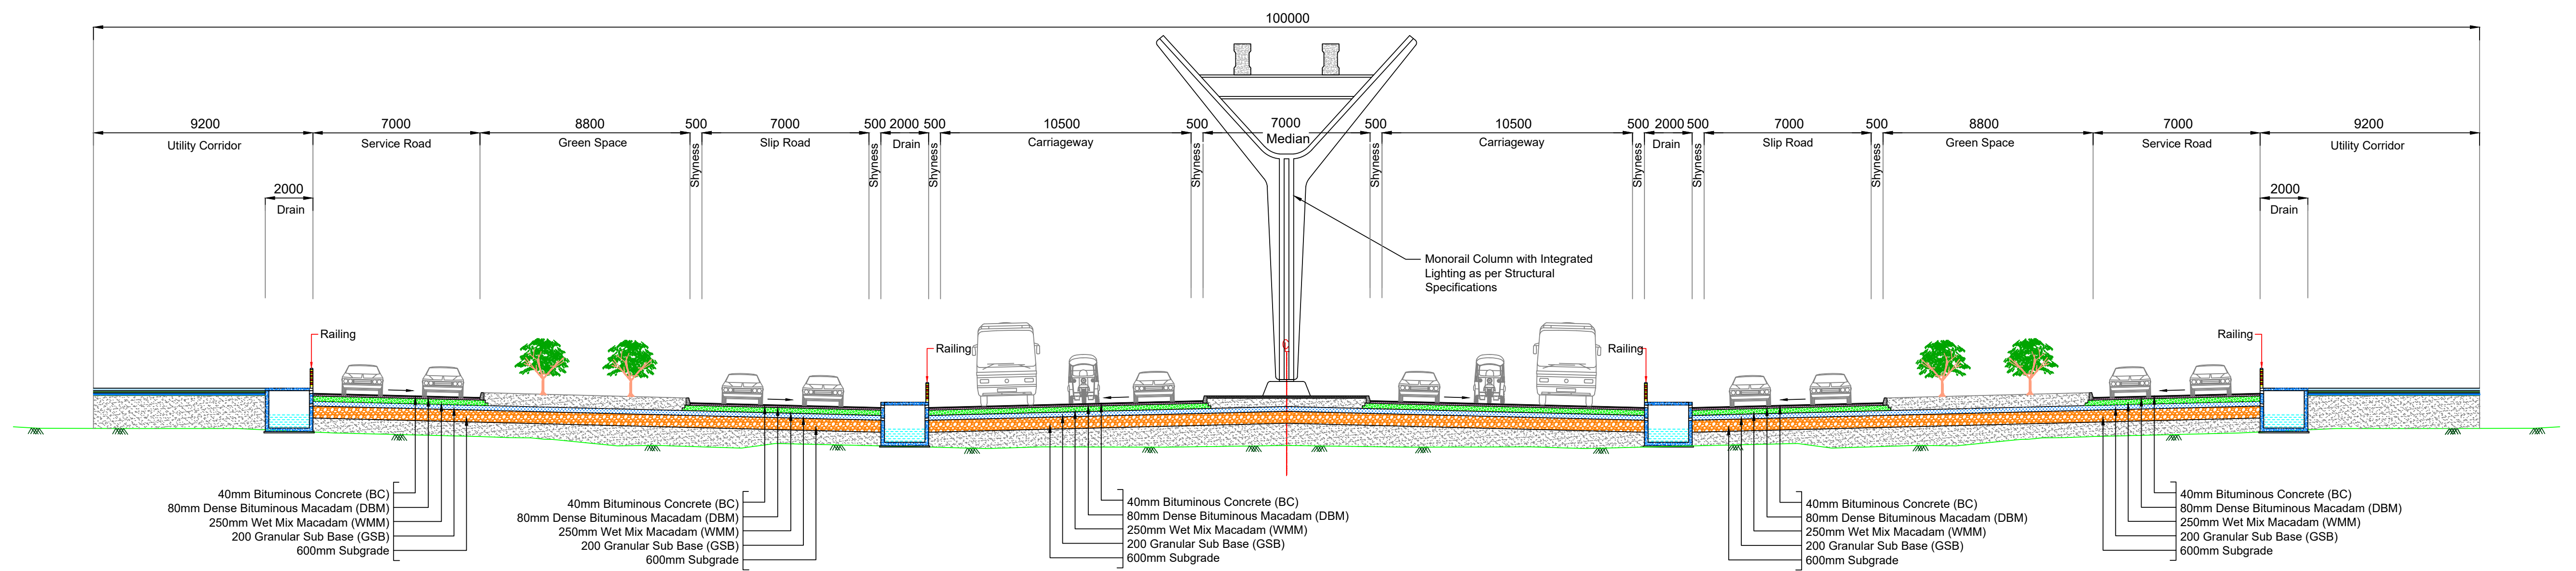


TYPICAL CROSS SECTION - TYPE S2

	FOR TENDER PURPOSE								PROJECT TITLE:- ESTABLISHMENT OF KNOWLEDGE, WELLBEING AND INNOVATIVE CITY (KWIN CITY) AT DODDABALLAPURA AND NELAMANGALA TALUK, BENGALURU RURAL DISTRICT (PHASE - 03, SECTOR-01)	ASSISTANT ENGINEER	ASSISTANT EXECUTIVE ENGINEER
		Description.	Rev.	Date	Drw.	Dsg.	Chk.	App.	TITLE:-		
		 KIADB Land of Opportunities (A Government of Karnataka Undertaking)							TYPICAL ROAD CROSS SECTION	EXECUTIVE ENGINEER	CHIEF ENGINEER
		KARNATAKA INDUSTRIAL AREA DEVELOPMENT BOARD (KIADB) (A GOVT OF KARNATAKA UNDERTAKING)									



	FOR TENDER PURPOSE							PROJECT TITLE:- ESTABLISHMENT OF KNOWLEDGE, WELLBEING AND INNOVATIVE CITY (KWIN CITY) AT DODDABALLAPURA AND NELAMANGALA TALUK, BENGALURU RURAL DISTRICT (PHASE - 03, SECTOR-01)	ASSISTANT ENGINEER	ASSISTANT EXECUTIVE ENGINEER
		Description.	Rev.	Date	Drw.	Dsg.	Chk.			
		 KIADB Land of Opportunities (A Government of karnataka Undertaking) KARNATAKA INDUSTRIAL AREA DEVELOPMENT BOARD (KIADB) (A GOVT OF KARNATAKA UNDERTAKING)							TITLE:- TYPICAL ROAD CROSS SECTION	EXECUTIVE ENGINEER

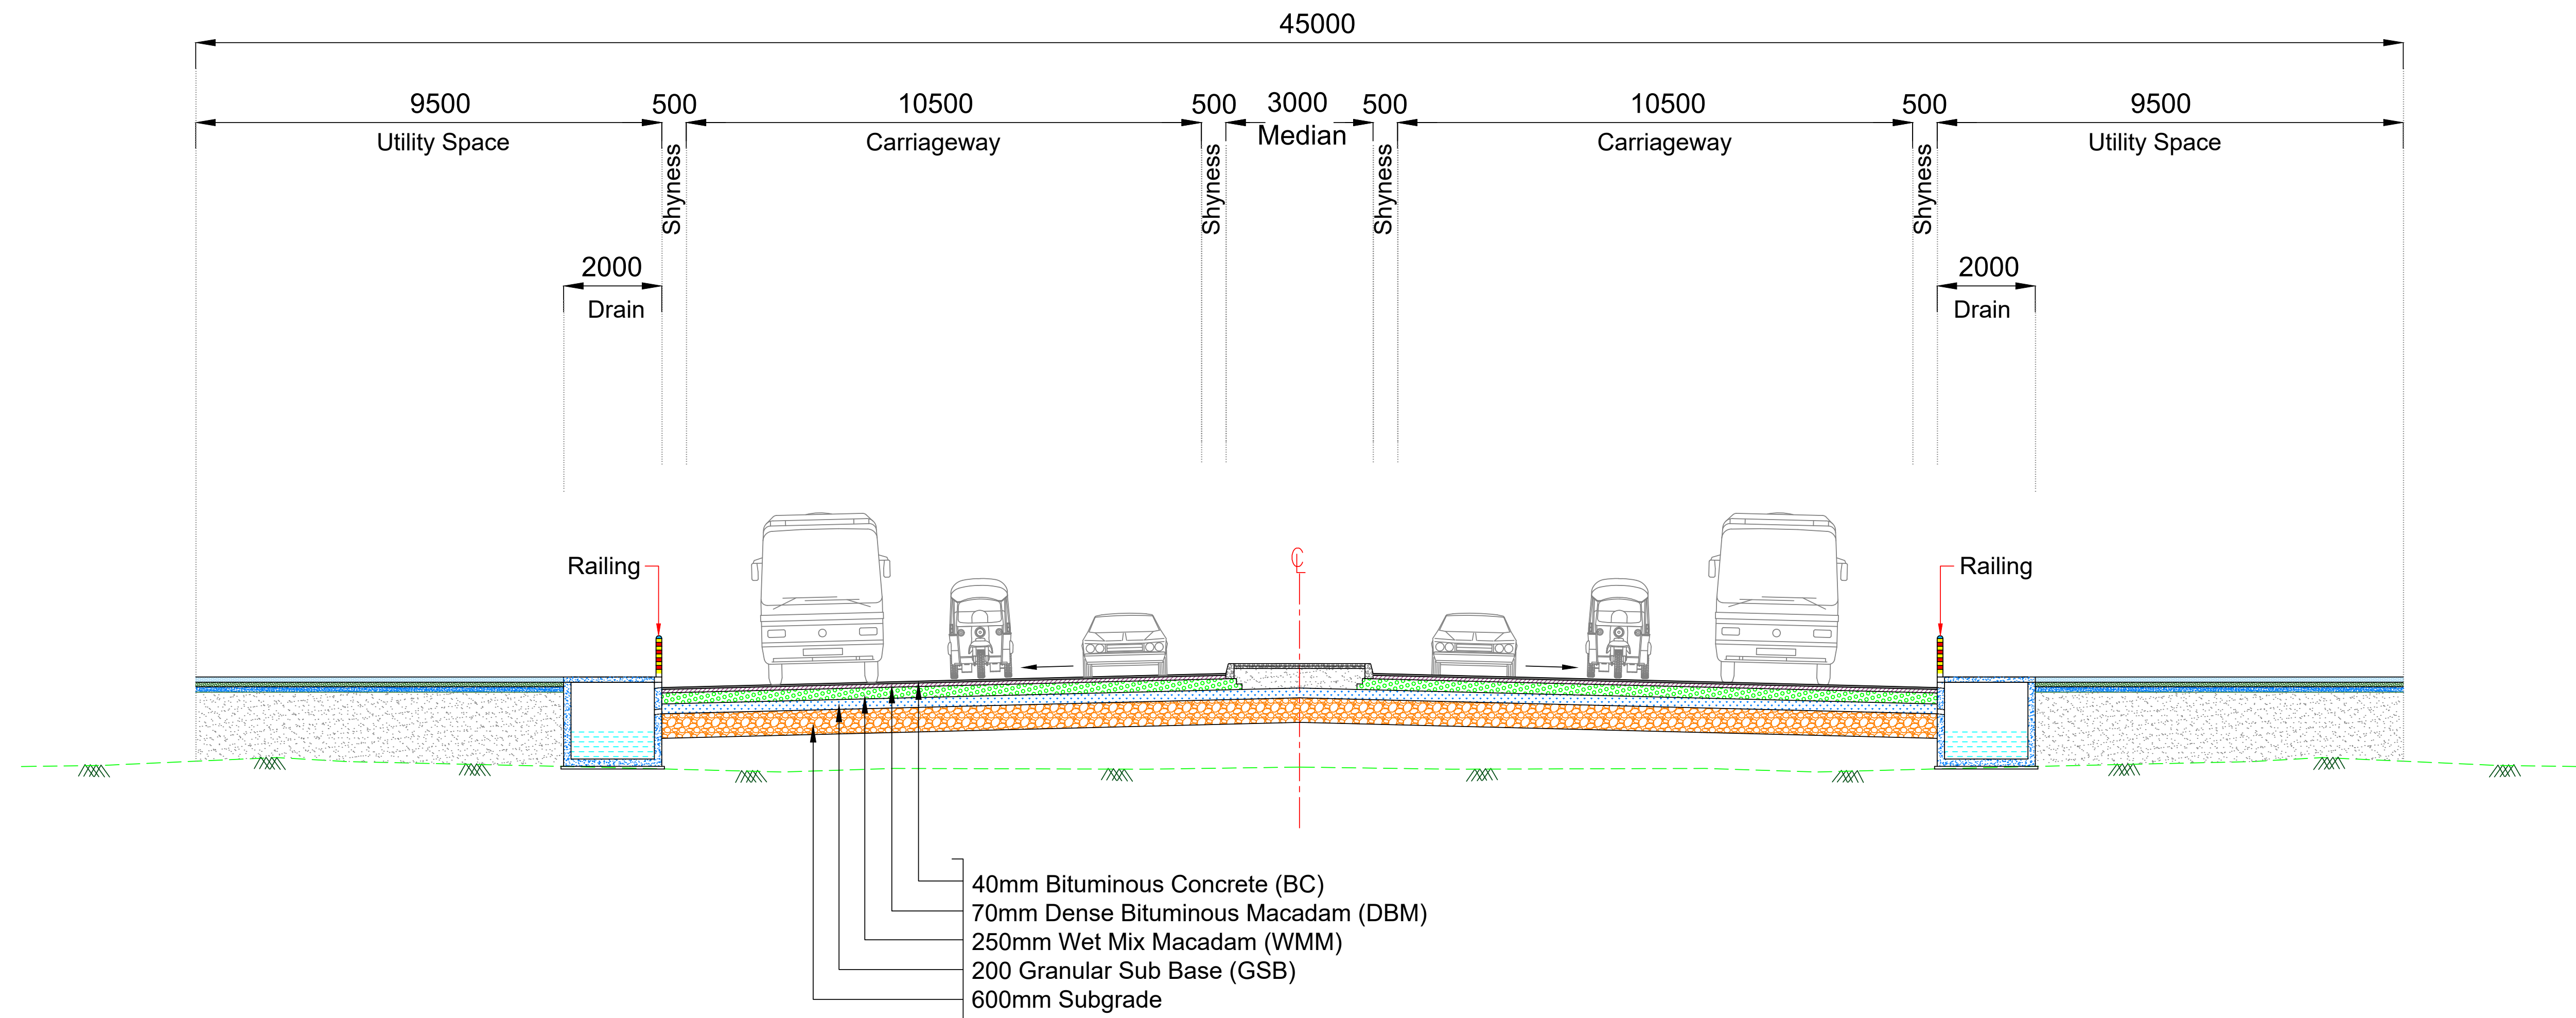

TYPICAL CROSS SECTION - TYPE S6

	FOR TENDER PURPOSE								PROJECT TITLE:- ESTABLISHMENT OF KNOWLEDGE, WELLBEING AND INNOVATIVE CITY (KWIN CITY) AT DODDABALLAPURA AND NELAMANGALA TALUK, BENGALURU RURAL DISTRICT (PHASE - 03, SECTOR-01)	ASSISTANT ENGINEER	ASSISTANT EXECUTIVE ENGINEER
		Description.	Rev.	Date	Drw.	Dsg.	Chk.	App.			
		 KIADB Land of Opportunities (A Government of Karnataka Undertaking) KARNATAKA INDUSTRIAL AREA DEVELOPMENT BOARD (KIADB) (A GOVT OF KARNATAKA UNDERTAKING)	TITLE:- TYPICAL ROAD CROSS SECTION							EXECUTIVE ENGINEER	CHIEF ENGINEER



	FOR TENDER PURPOSE							PROJECT TITLE:- ESTABLISHMENT OF KNOWLEDGE, WELLBEING AND INNOVATIVE CITY (KWIN CITY) AT DODDABALLAPURA AND NELAMANGALA TALUK, BENGALURU RURAL DISTRICT (PHASE - 03, SECTOR-01)	ASSISTANT ENGINEER	ASSISTANT EXECUTIVE ENGINEER	
					AK	MK	MDC				SMP
		Description.	Rev.	Date	Drw.	Dsg.	Chk.				App.
		 KIADB Land of Opportunities (A Government of karnataka Undertaking) KARNATAKA INDUSTRIAL AREA DEVELOPMENT BOARD (KIADB) (A GOVT OF KARNATAKA UNDERTAKING)							TITLE:- TYPICAL ROAD CROSS SECTION	EXECUTIVE ENGINEER	CHIEF ENGINEER



-
- The plan shows a road layout with the following lanes from left to right: FOOTPATH (2.50m), CYCLE TRACK (2.30m), SERVICE LANE (7.00m), PATHWAY (3.50m), CANAL (18.80m), PATHWAY (7.25m), BUS PRIORITY LANE (3.50m), MIXED TRAFFIC 2 LANE (7.00m), GREEN MEDIAN (100.00m), MIXED TRAFFIC 2 LANE (7.00m), BUS PRIORITY LANE (3.50m), PATHWAY (7.25m), CANAL (18.80m), PATHWAY (3.35m), SERVICE LANE (7.00m), CYCLE TRACK (2.30m), and FOOTPATH (2.50m). The plan includes various dimensions, lane widths, and elevations. Key features include a bus stop, a cycle track, and a footpath. The plan is oriented with North at the top.

02 ARTERIAL ROAD -100M WITH MONORAIL - PLAN

[illegible]



- | | | | | | | | | | |
|--|---|---|-----|--------|-------------------------------------|------|--|--|--|
| | | | | | | | | | |
| Rev. | Description. | Date | Dw. | Desig. | Chk. | App. | | | |
|  | KIADB
Lond of Opportunities
<small>(A Government of Karnataka Undertaking)</small> | KARNATAKA INDUSTRIAL AREA
DEVELOPMENT BOARD (KIADB)
(A GOVT OF KARNATAKA UNDER TAKING) | | | | | | | |
| PROJECT TITLE:-

ESTABLISHMENT OF KNOWLEDGE, WELLBEING AND
INNOVATIVE CITY (KWIN CITY) AT DODDABALLAPURA AND
NELAMANGALA TALUK, BENGALURU RURAL DISTRICT
(PHASE - 03, SECTOR-01) | | | | | | | | | |
| FOR TENDER PURPOSE | | | | | | | | | |
| TITLE:-

SUB ARTERIAL ROAD - 45M | | | | | | | | | |
| ASSISTANT ENGINEER | | | | | ASSISTANT EXECUTIVE ENGINEER | | | | |
| EXECUTIVE ENGINEER | | | | | CHIEF ENGINEER | | | | |



- NOTE:
1. DO NOT SCALE THE DWGS, FOLLOW WRITTEN DIMENSIONS ONLY.
 2. ANY DISCREPANCY IN THE DWGS SHOULD BE BROUGHT TO THE NOTICE OF THE ARCHITECT IMMEDIATELY.
 3. ALL DIMENSIONS SHOWN TO BE VERIFIED BEFORE EXECUTION.
 4. ALL DIMENSIONS ARE IN MM ONLY UNLESS SPECIFIED.
 5. ALL DIMENSIONS INDICATED ARE EXCLUDING PLASTER THICKNESS.
 6. REFER STRUCTURAL DWG FOR R.C.C. DETAILS.
 7. REFER DETAIL DWG FOR DOOR, WINDOW, STRUCTURE, HANDLE, STAIRCASE, TOILET LAYOUT.
 8. FLOOR FINISH OF 2" THICKNESS IS ASSURED UNLESS OTHER WISE MENTIONED.
 9. READ THIS DWG IN CONJUNCTION WITH STRUCTURAL, INTERIOR AND SERVICE DWGS.
 10. FOR DETAIL DESCRIPTION OF FINISHES REFER SCHEDULE OF FINISHES DWG.

[illegible]






Rev.	Description	Date	Dwg.	Issg.	Cnk.	App.			
 KIADB Land of Opportunities (A Government of Karnataka Undertaking)	KARNATAKA INDUSTRIAL AREA DEVELOPMENT BOARD (KIADB) (A GOVT OF KARNATAKA UNDER TAKING)								
PROJECT TITLE:- ESTABLISHMENT OF KNOWLEDGE, WELLBEING AND INNOVATIVE CITY (KWIN CITY) AT DODDABALLAPURA AND NELAMANGALA TALUK, BENGALURU RURAL DISTRICT (PHASE - 03, SECTOR-01)									
FOR TENDER PURPOSE									
TITLE:- ARTERIAL ROAD ELEVATED WALKWAY, CYCLE TRACK, LANDSCAPE CANAL AND MONORAIL GA DRAWING									
ASSISTANT ENGINEER					ASSISTANT EXECUTIVE ENGINEER				
EXECUTIVE ENGINEER					CHIEF ENGINEER				



- NOTE:
1. DO NOT SCALE THE DWGS, FOLLOW WRITTEN DIMENSIONS ONLY.
 2. ANY DISCREPANCY IN THE DWGS SHOULD BE BROUGHT TO THE NOTICE OF THE ARCHITECT IMMEDIATELY.
 3. ALL DIMENSIONS SHOWN TO BE VERIFIED BEFORE EXECUTION.
 4. ALL DIMENSIONS ARE IN MM ONLY UNLESS SPECIFIED.
 5. ALL DIMENSIONS INDICATED ARE EXCLUDING PLASTER THICKNESS.
 6. REFER STRUCTURAL DWG FOR R.C.C. DETAILS.
 7. REFER DETAIL DWG FOR DOOR, WINDOW, STRUCTURE, HANDLE, STAIRCASE, TOILET LAYOUT.
 8. FLOOR FINISH OF 2" THICKNESS IS ASSURED UNLESS OTHER WISE MENTIONED.
 9. READ THIS DWG IN CONJUNCTION WITH STRUCTURAL, INTERIOR AND SERVICE DWGS.
 10. FOR DETAIL DESCRIPTION OF FINISHES REFER SCHEDULE OF FINISHES DWG.

LEGEND

   
-  CYCLE TRACK - ARTERIAL ROADS
-  ELEVATED CYCLE TRACK - ARTERIAL ROADS
-  ELEVATED WALKWAY - ARTERIAL ROADS
-  BUS STOPS IN SUB - ARTERIAL ROADS
-  BUS STOPS IN ARTERIAL ROADS

08 ELEVATED WALKWAY (CH 3500-4000)
08 OF 20 SCALE 1:750

Rev.	Description.	Date	Drw.	Disg.	Chk.	App.			
KIADB Land of Opportunities (A Government of Karnataka Undertaking) KARNATAKA INDUSTRIAL AREA DEVELOPMENT BOARD (KIADB) (A GOVT OF KARNATAKA UNDER TAKING) PROJECT TITLE:- ESTABLISHMENT OF KNOWLEDGE, WELLBEING AND INNOVATIVE CITY (KWIN CITY) AT DODDABALLAPURA AND NELAMANGALA TALUK, BENGALURU RURAL DISTRICT (PHASE - 03, SECTOR-01)									
FOR TENDER PURPOSE									
TITLE:- ARTERIAL ROAD ELEVATED WALKWAY, CYCLE TRACK, LANDSCAPE CANAL AND MONORAIL GA DRAWING									
ASSISTANT ENGINEER					ASSISTANT EXECUTIVE ENGINEER				
EXECUTIVE ENGINEER					CHIEF ENGINEER				




- ### LEGEND

 


EXECUTIVE ENGINEER	CHIEF ENGINEER
--------------------	----------------


- NOTES:-**
- 1. ALL DIMENSIONS SHOWN ARE IN MM. (UNLESS MENTIONED).
 - 2. FOLLOW WRITTEN DIMENSIONS ONLY. DO NOT MEASURE ANY DIMENSION.

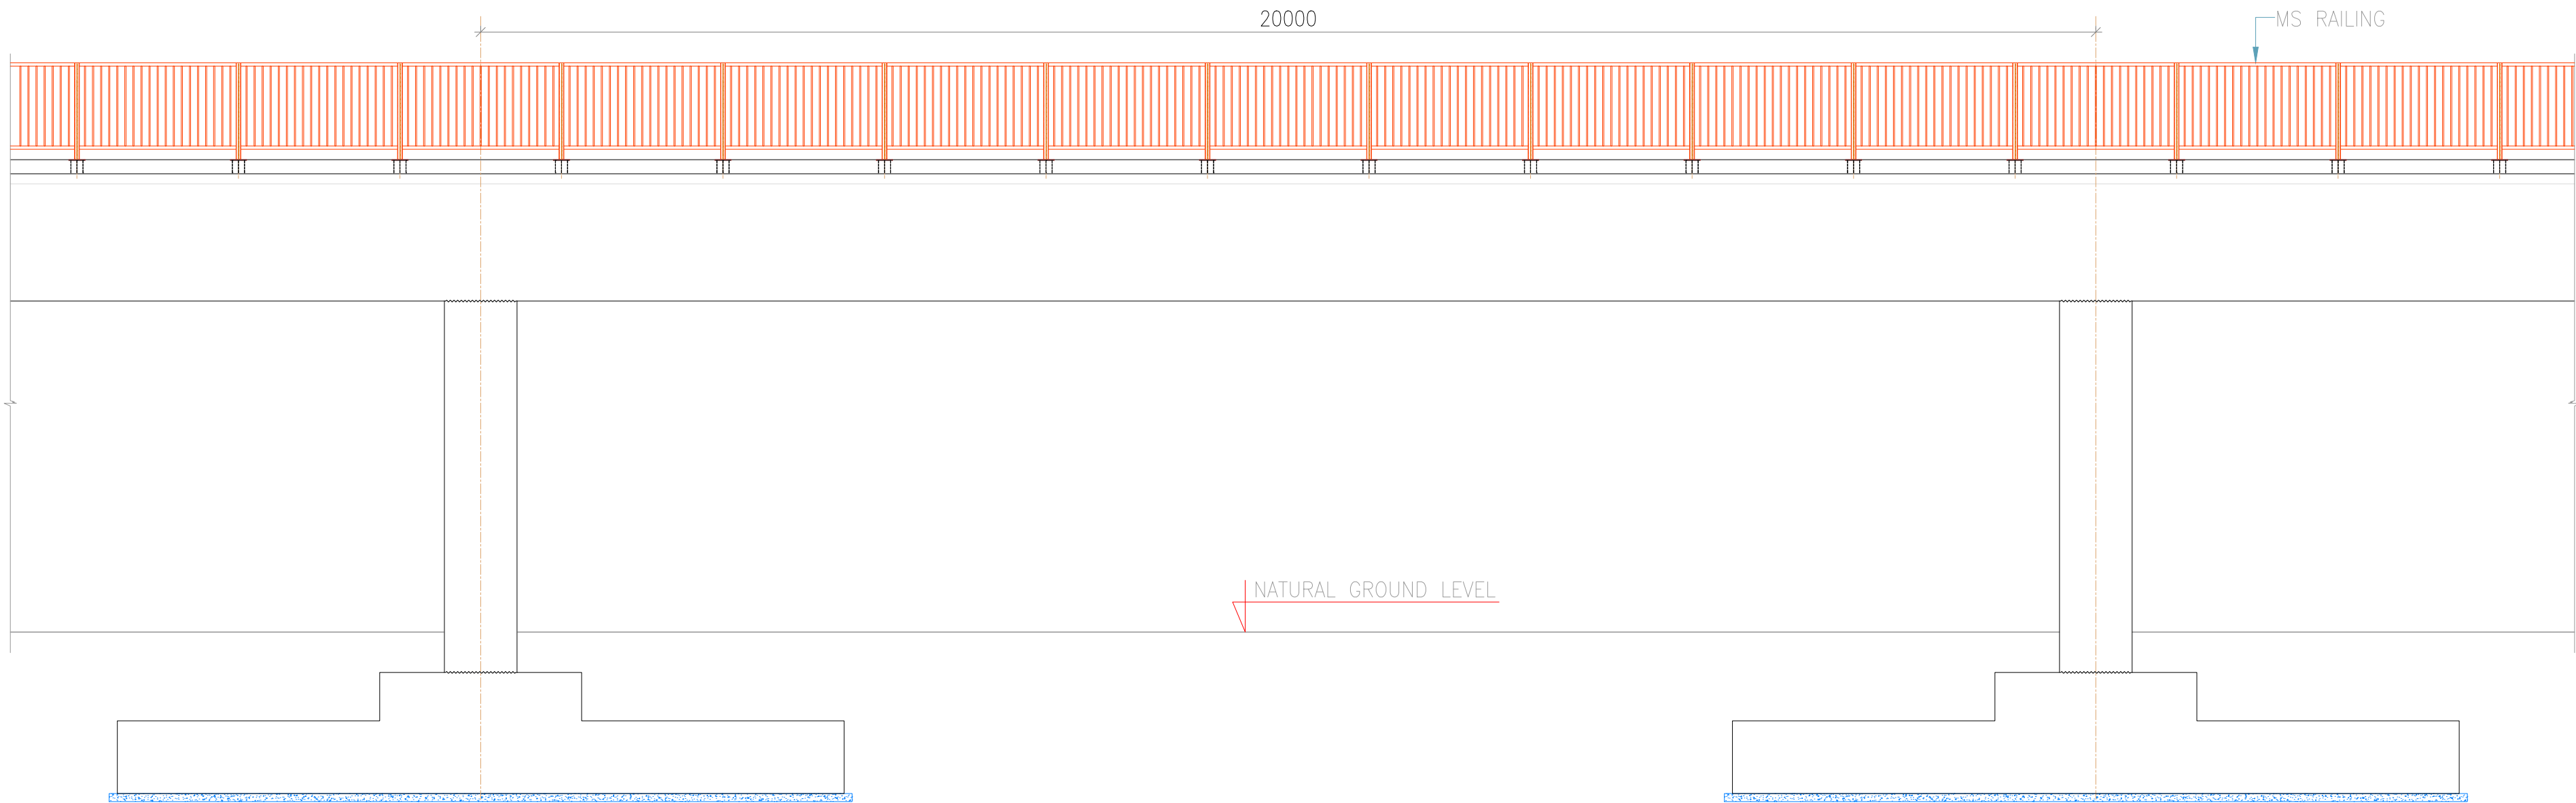

LONGITUDINAL SECTION
(SCALE 1:60)

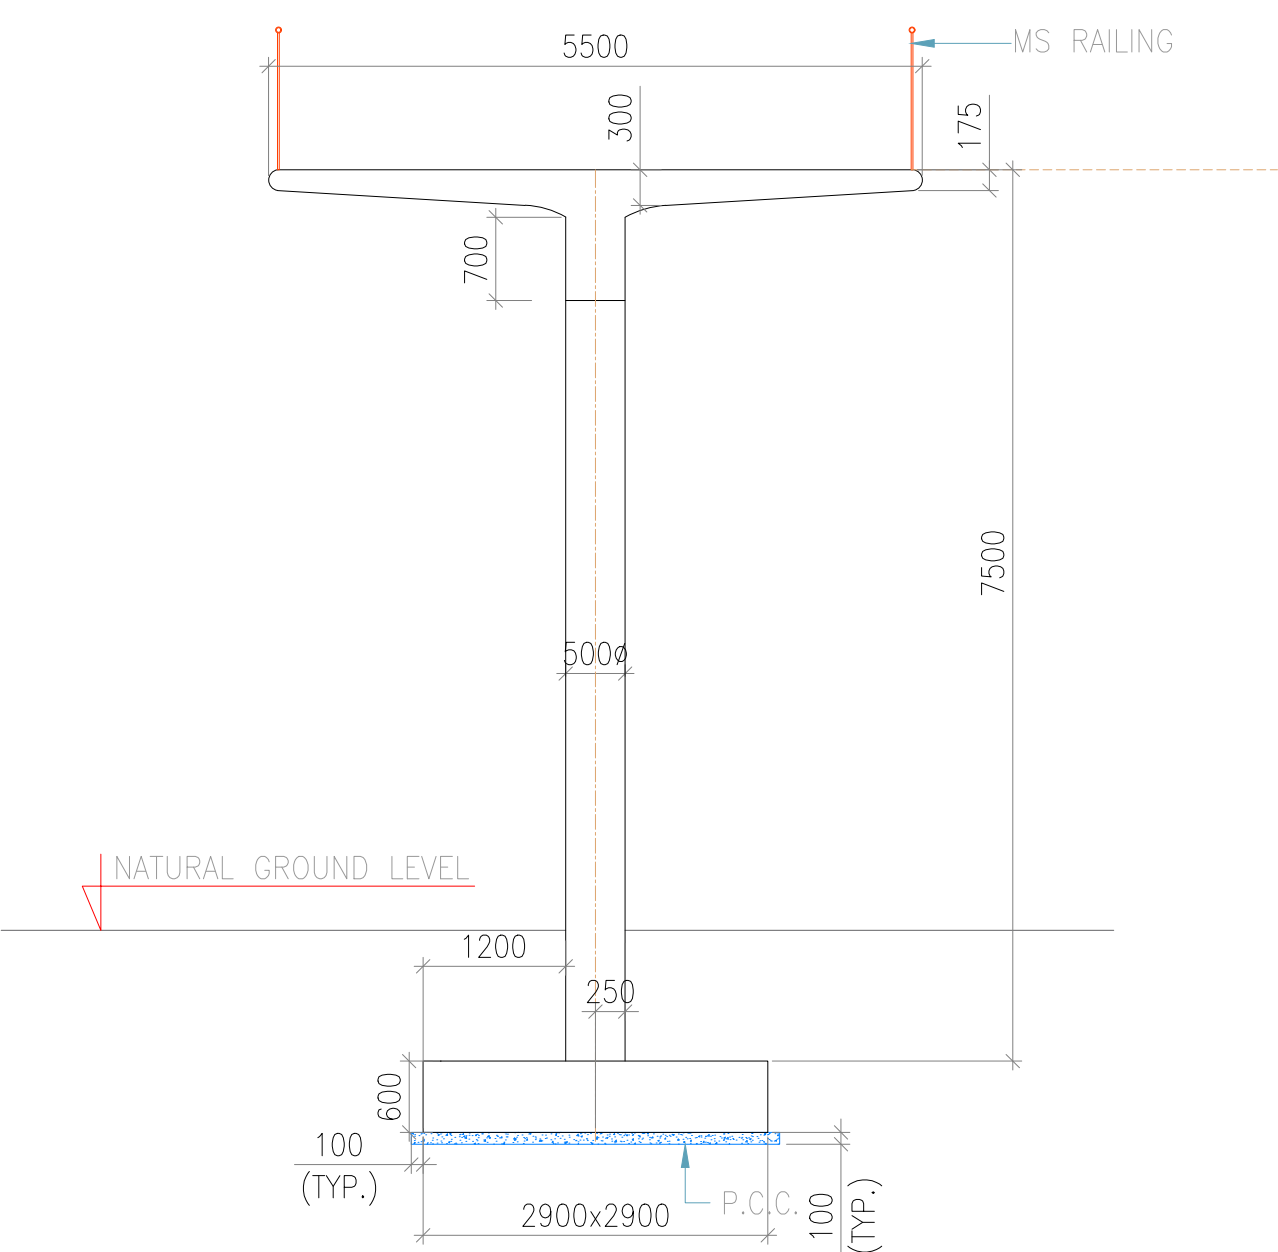

CROSS SECTION
(SCALE 1:50)

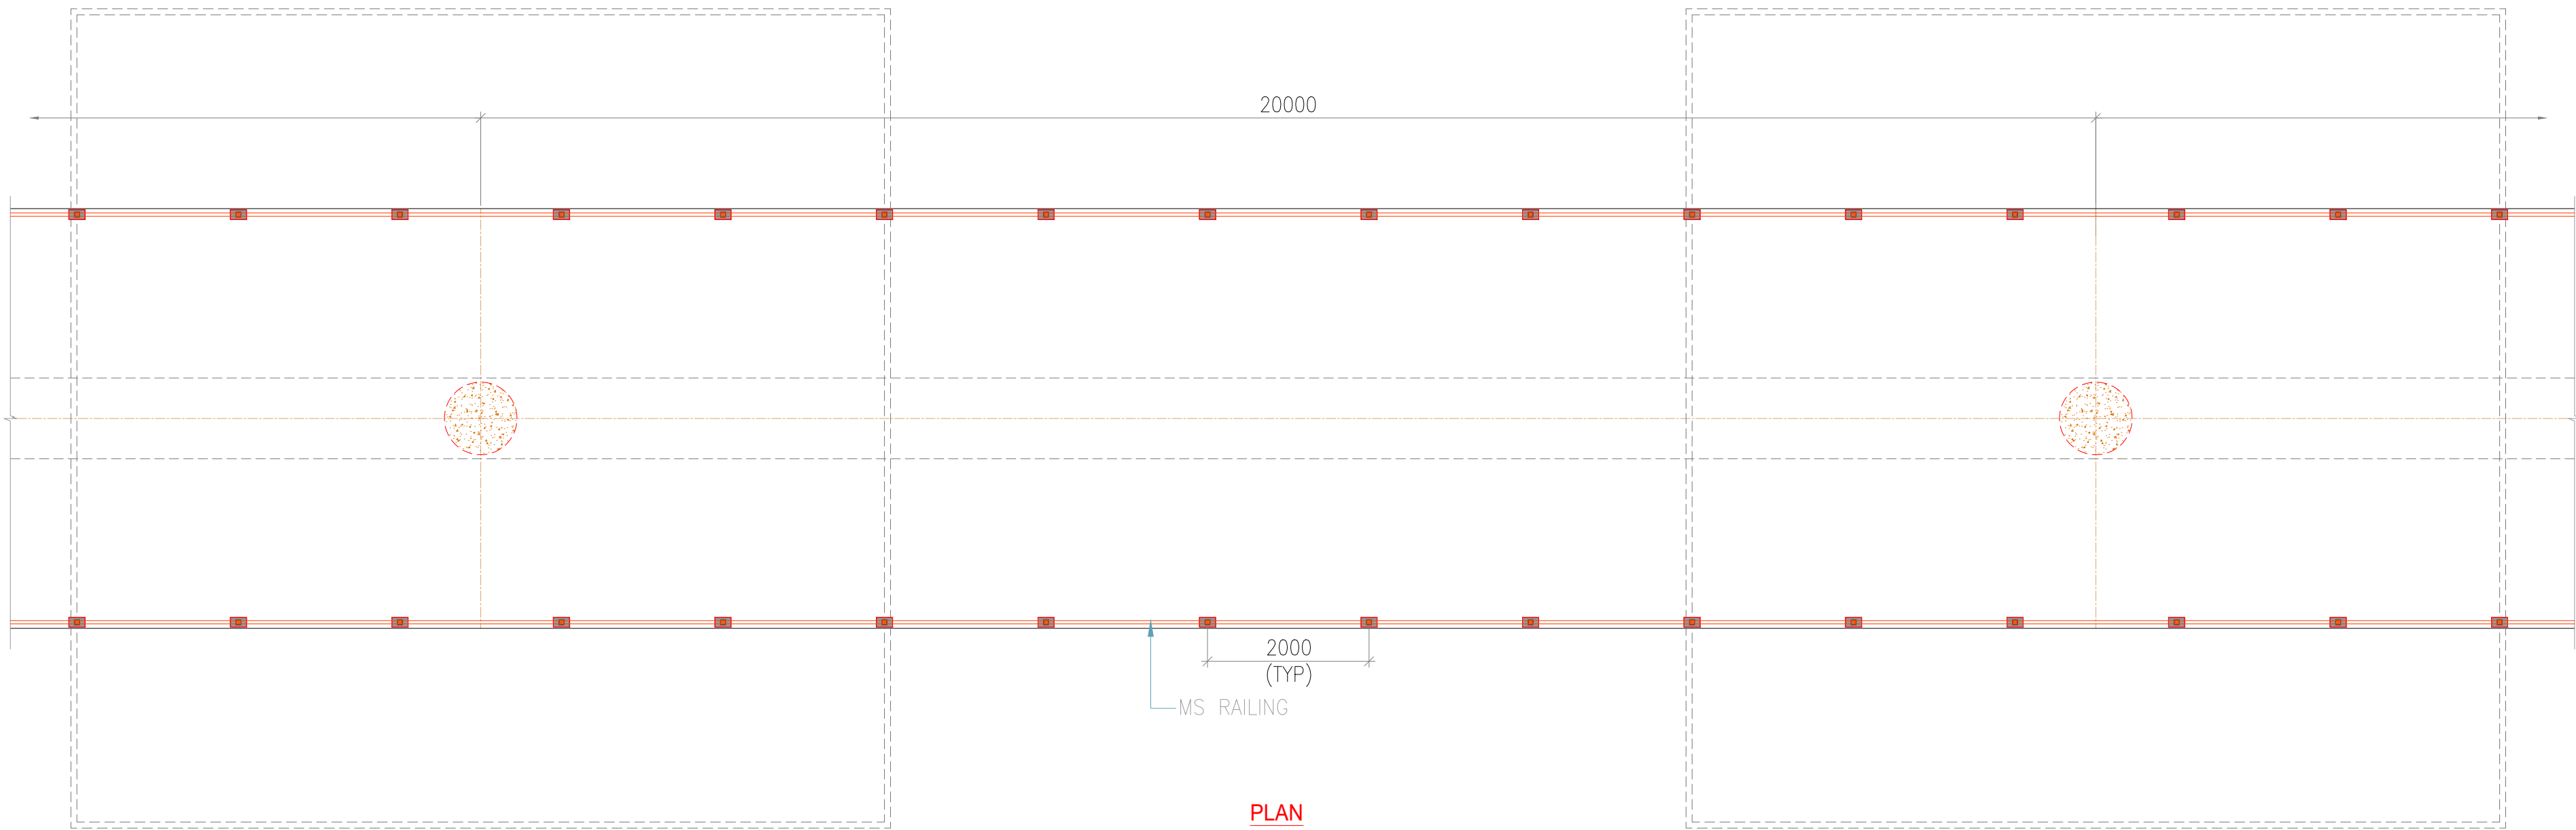


PLAN
(SCALE 1:60)



ISOMETRIC VIEW FOR REFERENCE

FOR TENDER PURPOSE	CLIENT :-  KIADB Land of Opportunities (A Government of Karnataka Undertaking) KARNATAKA INDUSTRIAL AREA DEVELOPMENT BOARD (KIADB) (A GOVT OF KARNATAKA UNDERTAKING)	ASSISTANT ENGINEER	ASSISTANT EXECUTIVE ENGINEER	PROJECT TITLE :- ESTABLISHMENT OF KNOWLEDGE, WELLBEING AND INNOVATIVE CITY (KWIN CITY) AT DODDABALLAPURA AND NELAMANGALA TALUK, BENGALURU RURAL DISTRICT (PHASE - 03, SECTOR-01)
		EXECUTIVE ENGINEER	CHIEF ENGINEER	TITLE :- ELEVATED WALKWAY GENERAL ARRANGEMENT DRAWING
				DRAWING NO :- 7370-06-WD-114

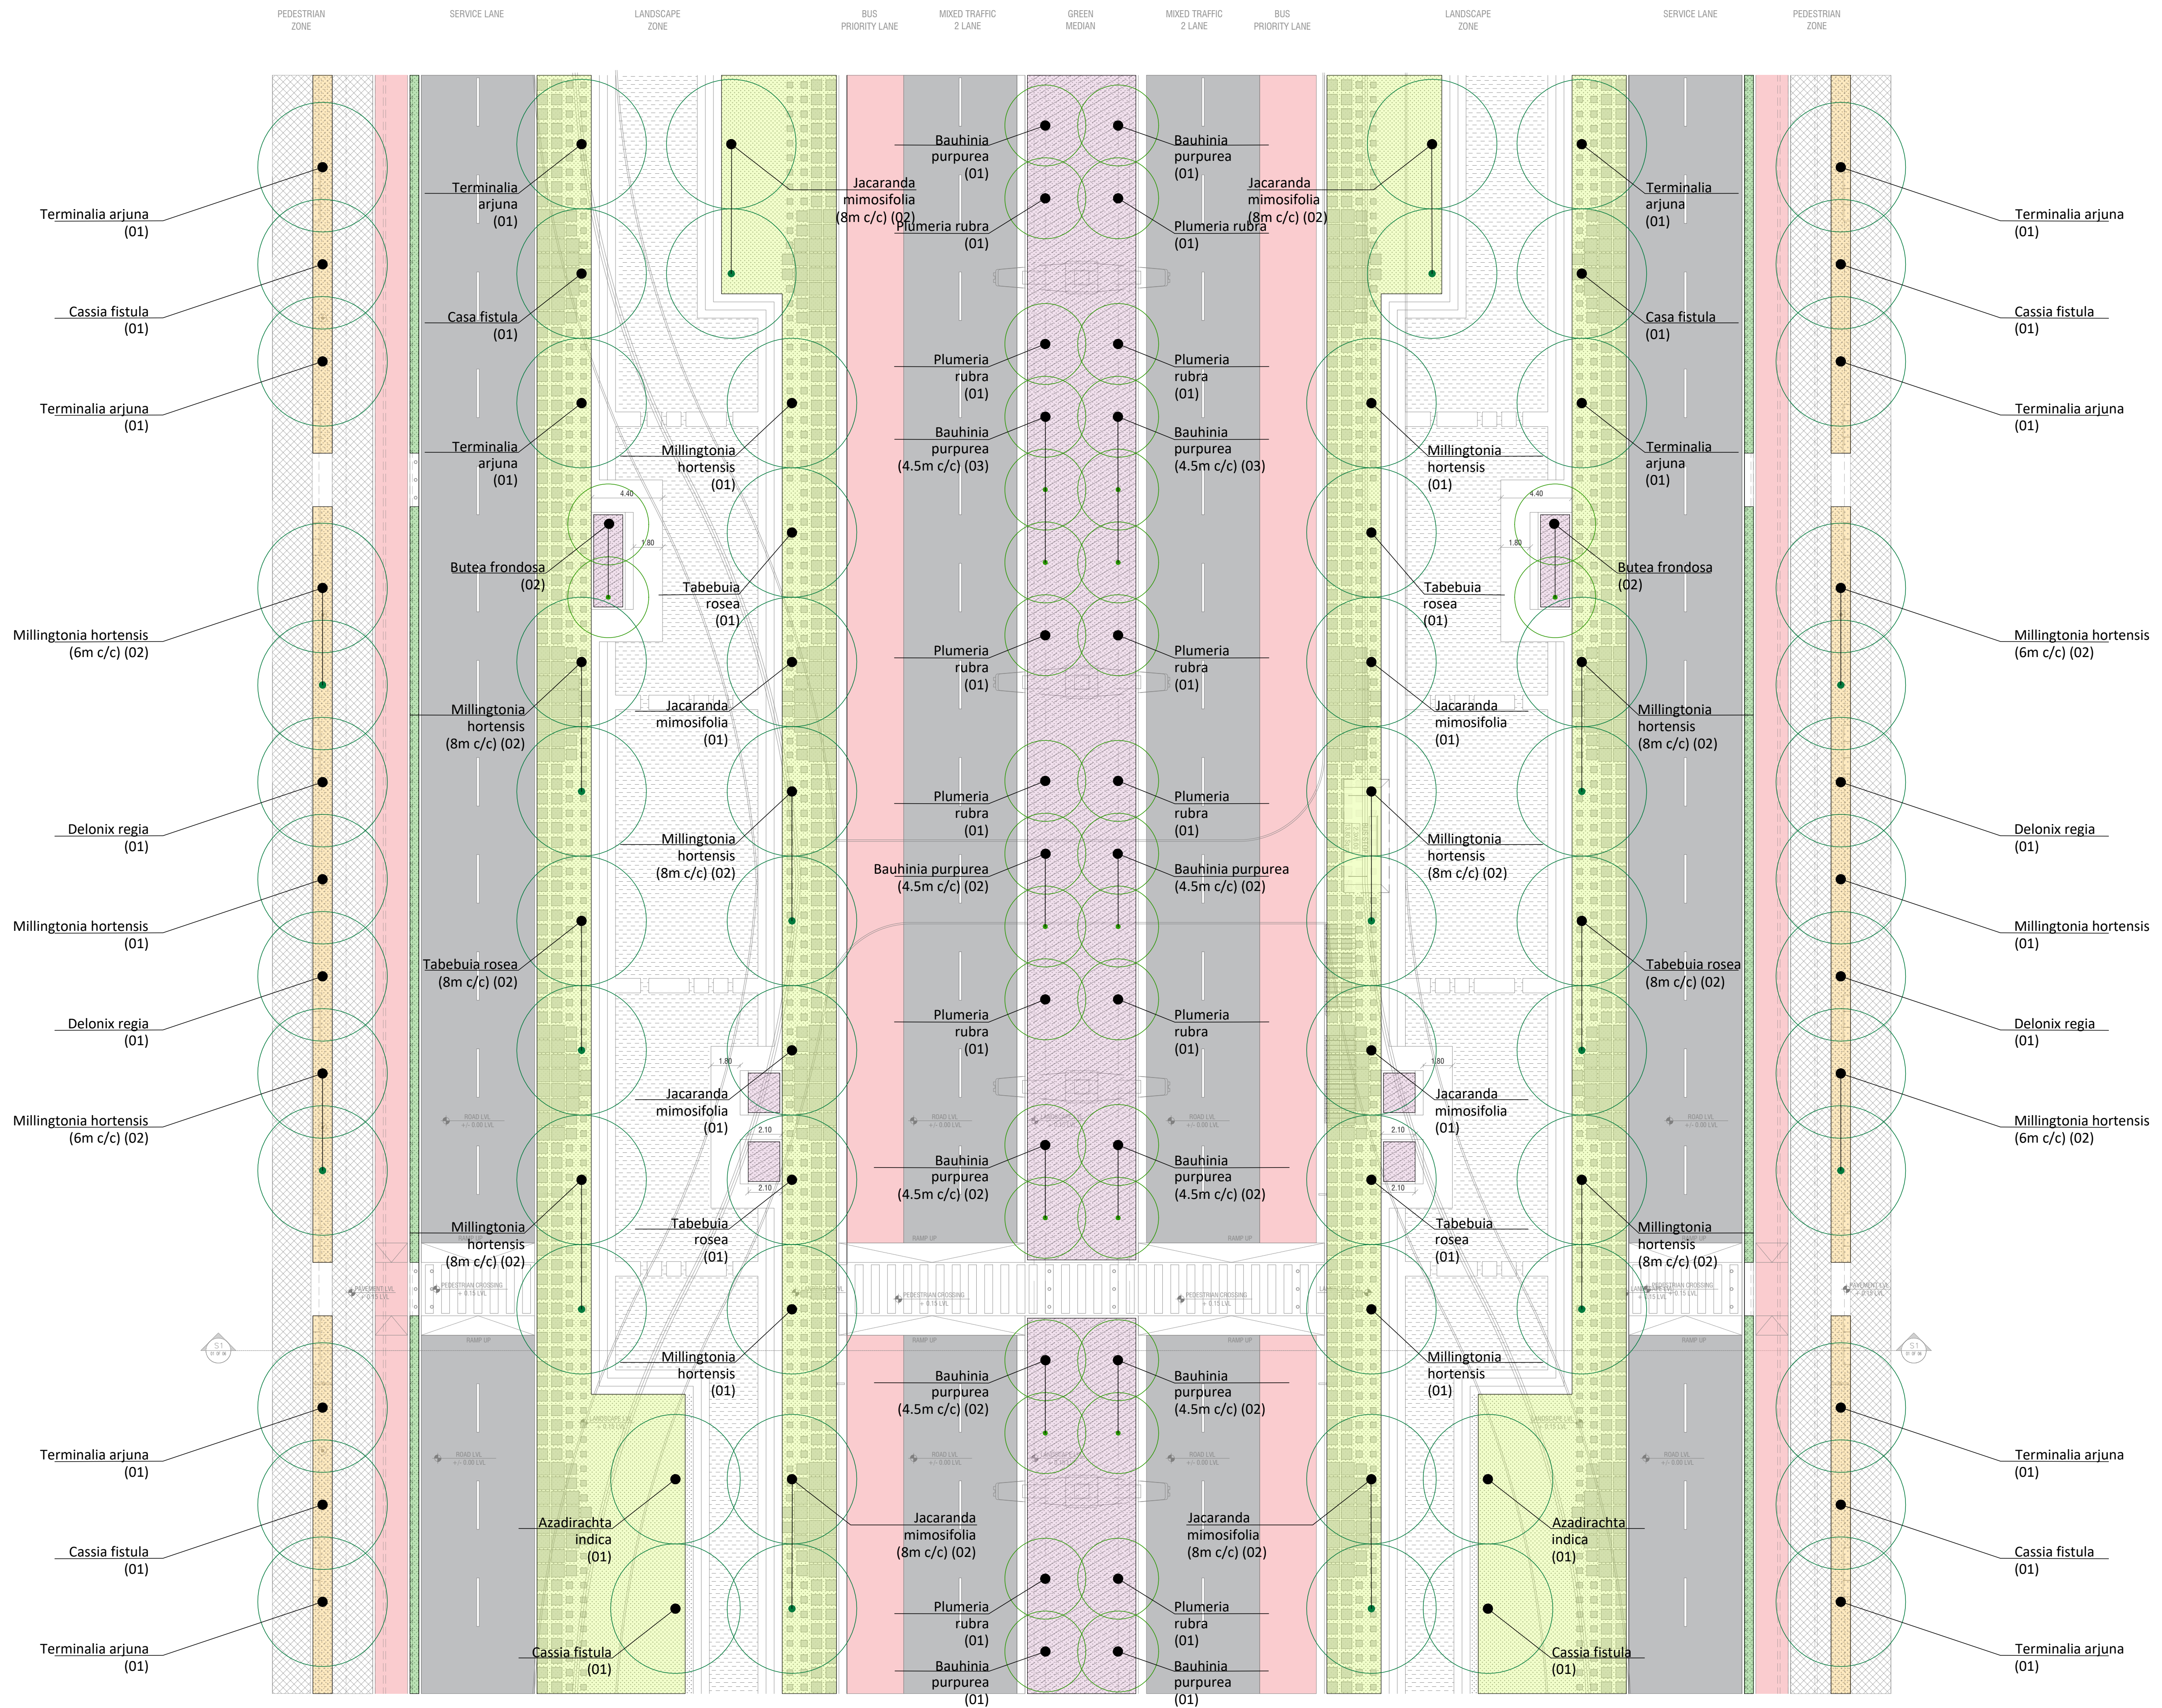

LEGEND

GROUNDCOVER
Neelgiri Grass Turf


SMALL SIZE SHRUBS
Aglaonema (40%) +
Wedelia trilobata (40%)+
Celosia (20%)

MEDIUM SIZE SHRUBS
Alpinia variegated (40%) +
Tabernaemontana Divaricata (30%)+
Spathiphyllum (30%)


LARGE SIZE SHRUBS
Dracaena (50%) +
Nerium oleander (50%)

TREE

Rev.	Description.	Date	Drw.	Disg.	Chk.	App.
KIADB KARNATAKA INDUSTRIAL AREA DEVELOPMENT BOARD (KIADB) (A Government of Karnataka Undertaking) (A GOVT OF KARNATAKA UNDER TAKING)						
PROJECT TITLE:- ESTABLISHMENT OF KNOWLEDGE, WELLBEING AND INNOVATIVE CITY (KWIN CITY) AT DODDABALLAPURA AND NELAMANGALA TALUK, BENGALURU RURAL DISTRICT (PHASE - 03, SECTOR-01)						
FOR TENDER PURPOSE						
TITLE:- ARTERIAL ROAD TREE PLANTING : SCHEMATIC PLAN						
ASSISTANT ENGINEER			ASSISTANT EXECUTIVE ENGINEER			
EXECUTIVE ENGINEER			CHIEF ENGINEER			

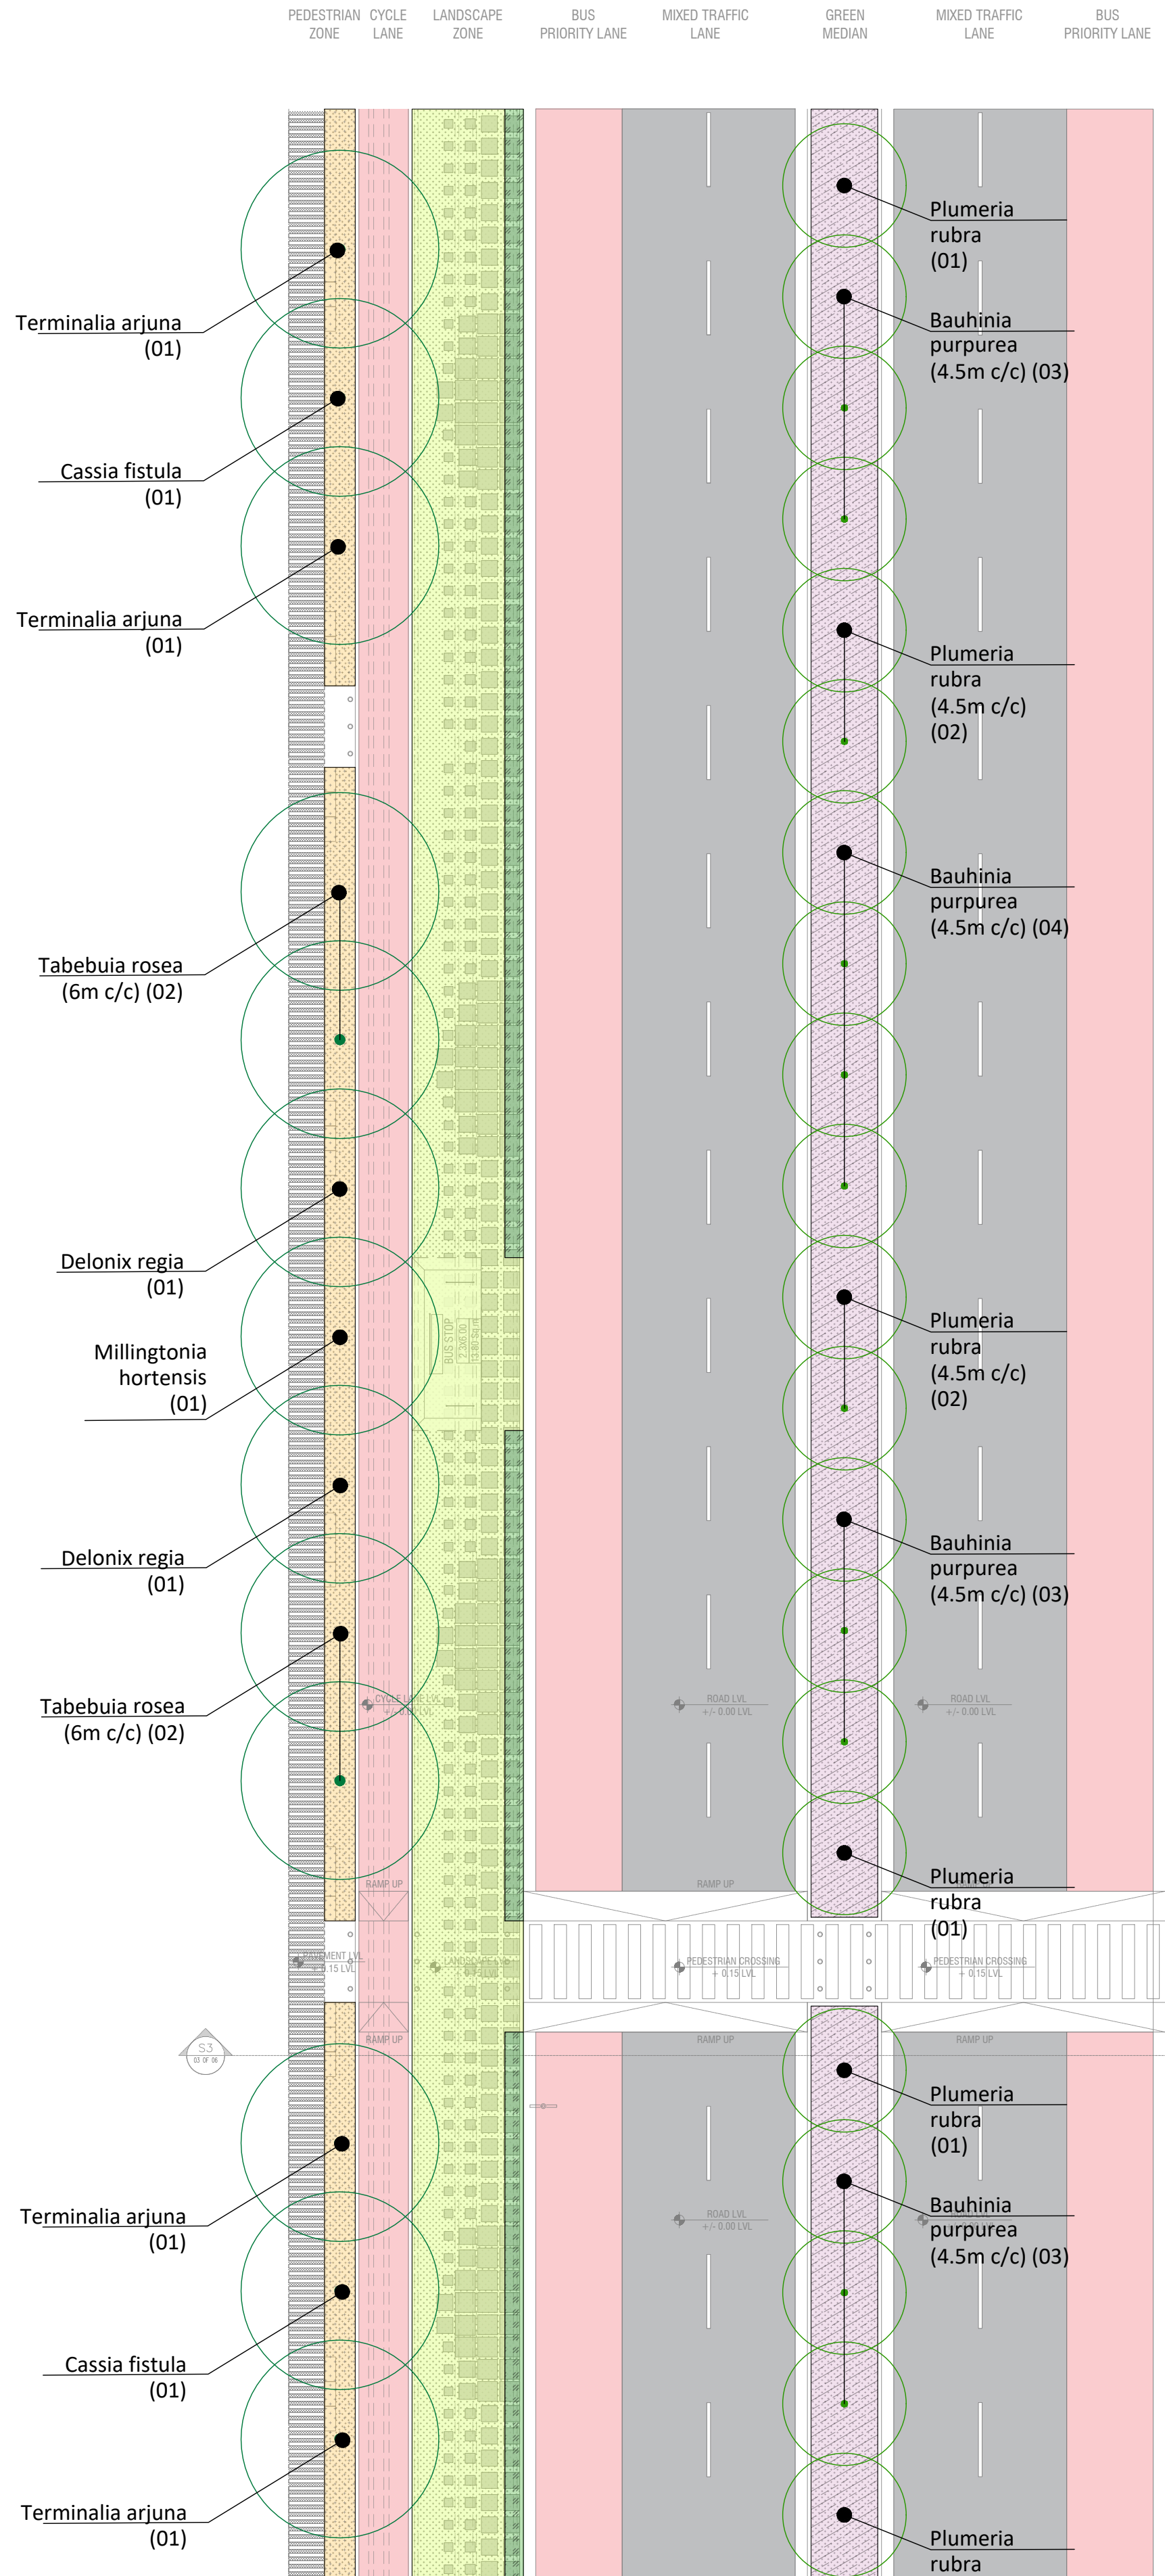

02 SUB-ARTERIAL ROAD TREE PLANTING PLAN
02 OF 04 SCALE 1:200

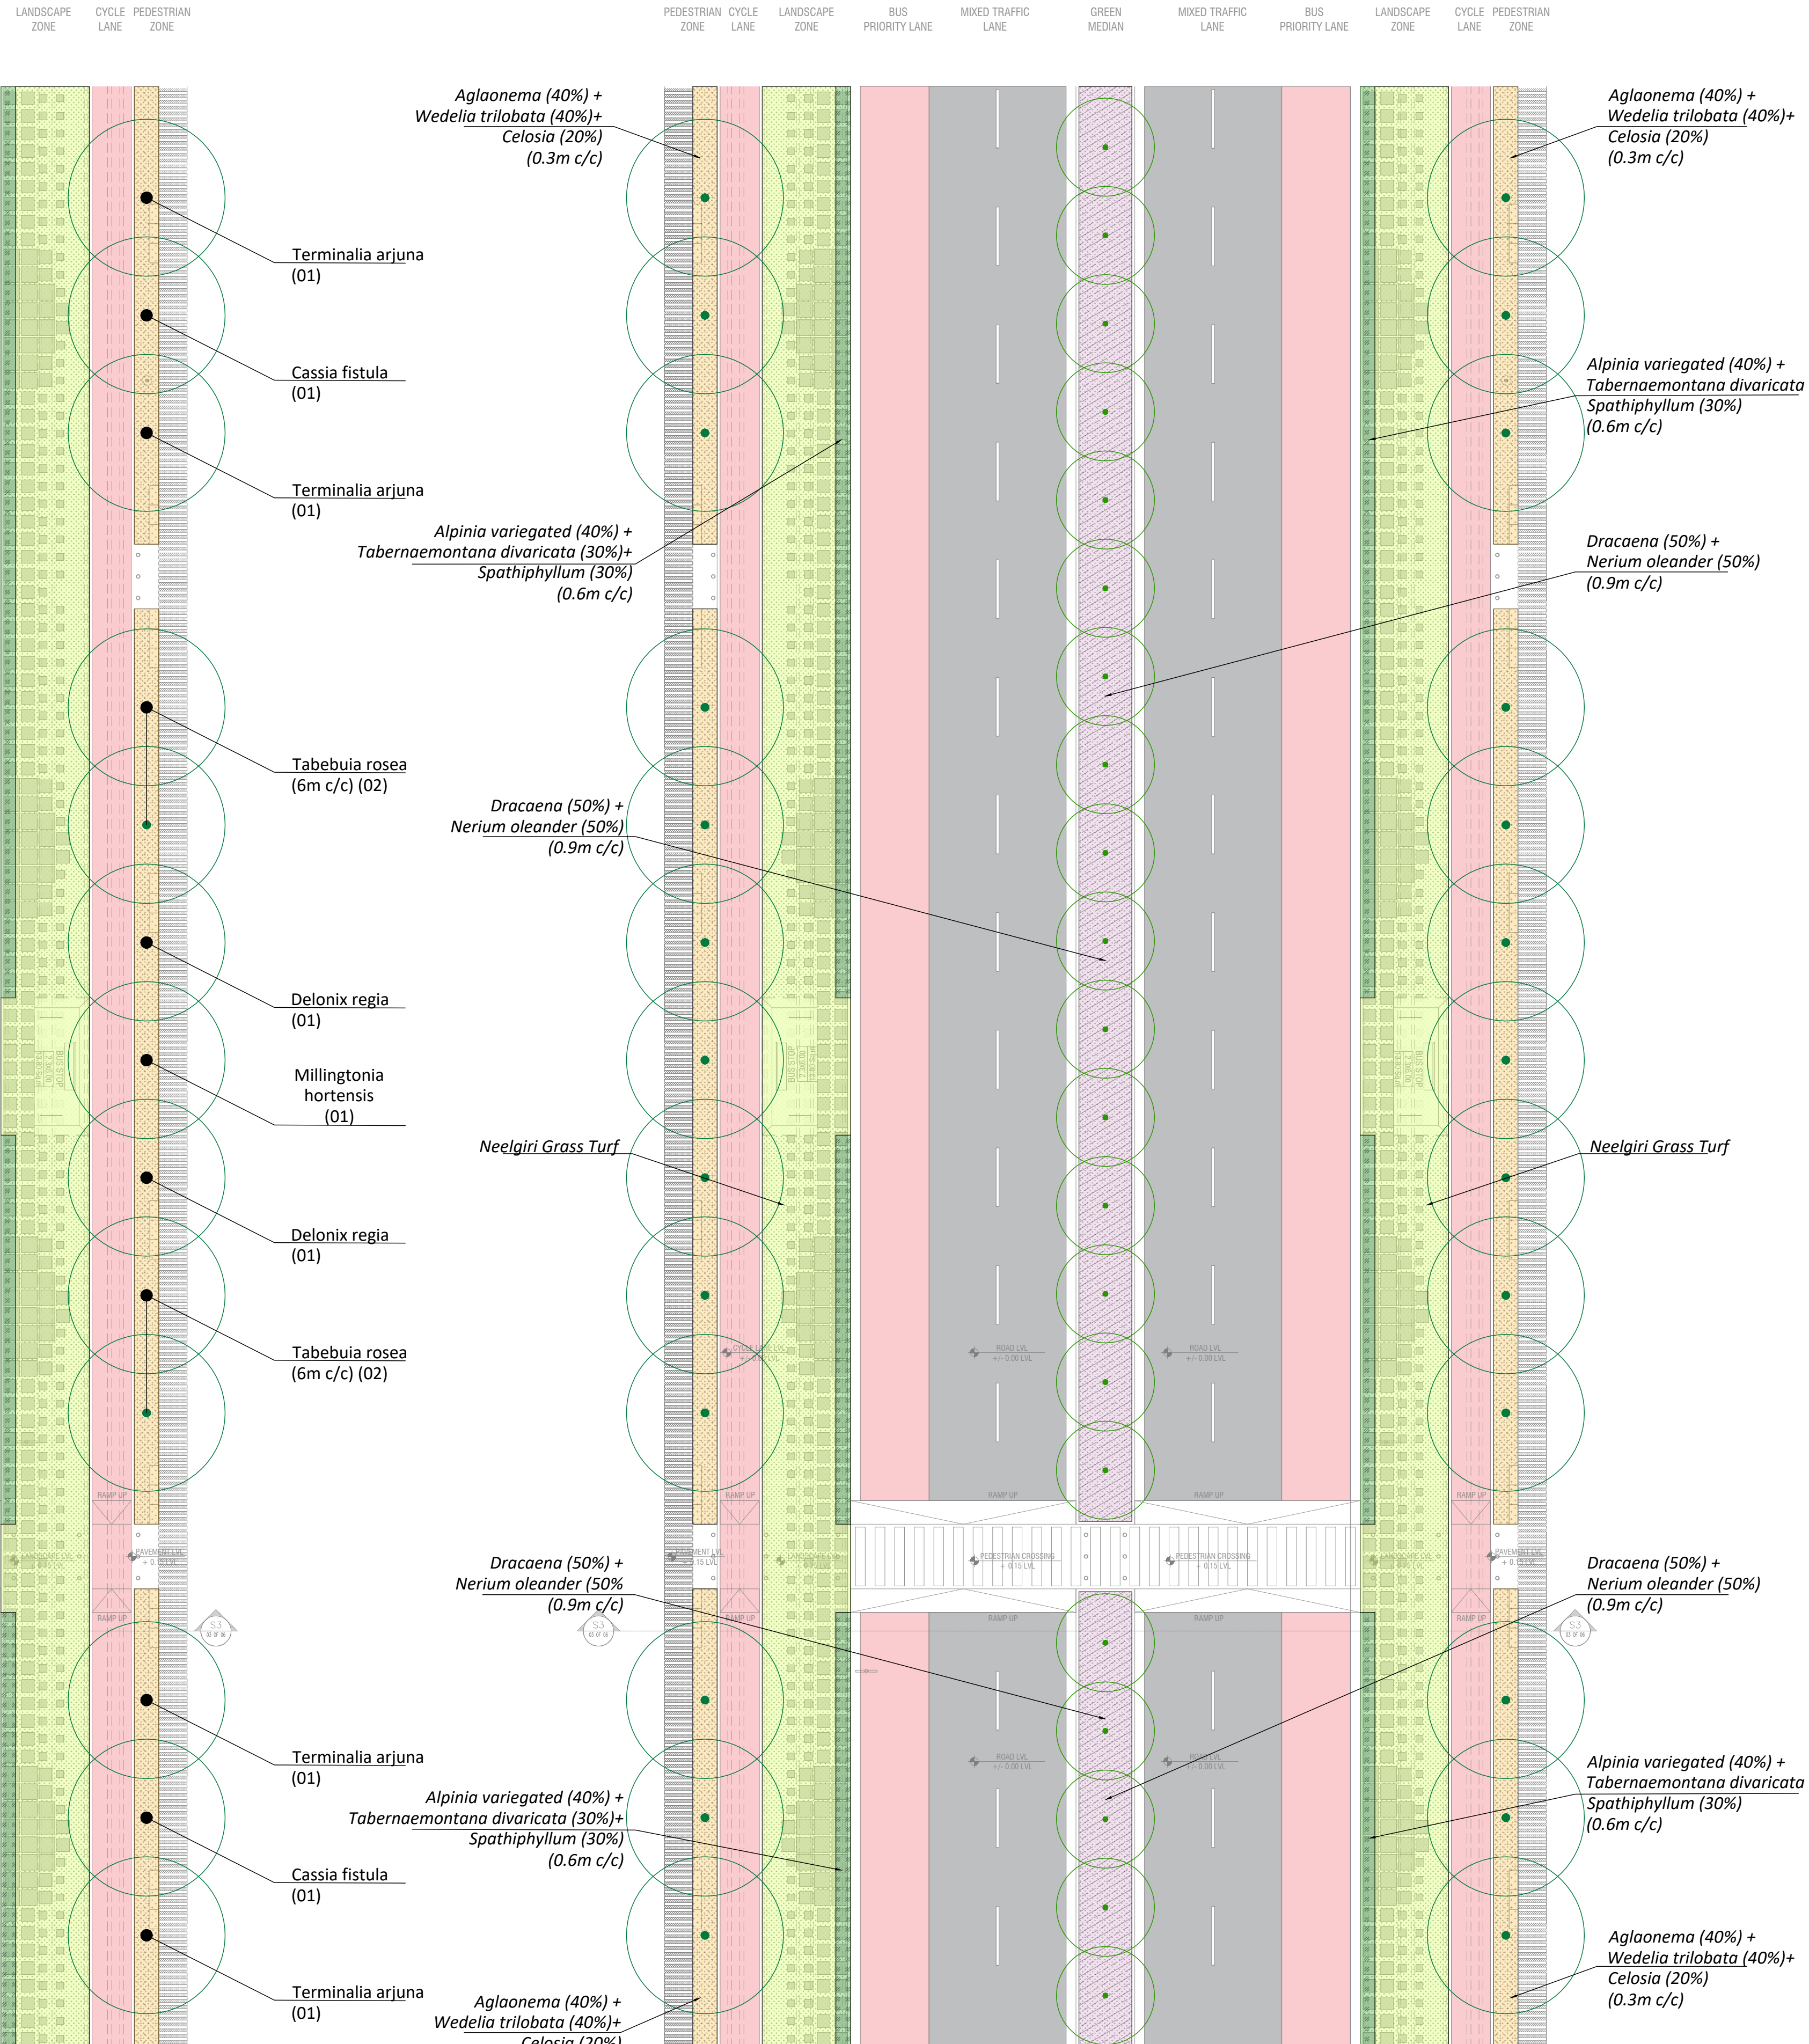

02 SUB-ARTERIAL ROAD SHRUBS AND GRASS PLANTING PLAN
02 OF 04 SCALE 1:200

LEGEND

GROUNDCOVER
Neelgiri Grass Turf

SMALL SIZE SHRUBS
Aglaonema (40%) +
Wedelia trilobata (40%)+
Celosia (20%)

MEDIUM SIZE SHRUBS
Alpinia variegated (40%) +
Tabernaemontana Divaricata (30%)+
Spathiphyllum (30%)

LARGE SIZE SHRUBS
Dracaena (50%) +
Nerium oleander (50%)

TREE

Rev.	Description.	Date	Drw.	Disg.	Chk.	App.

KIADB
KARNATAKA INDUSTRIAL AREA
DEVELOPMENT BOARD (KIADB)
(A Government of Karnataka Undertaking) (A GOVT OF KARNATAKA UNDER TAKING)

PROJECT TITLE:-
ESTABLISHMENT OF KNOWLEDGE, WELLBEING AND
INNOVATIVE CITY (KWIN CITY) AT DODDABALLAPURA AND
NELAMANGALA TALUK, BENGALURU RURAL DISTRICT
(PHASE - 03, SECTOR-01)



FOR TENDER PURPOSE

TITLE:-
SUB-ARTERIAL ROAD TREE PLANTING & SHRUB PLANTING
SCHEMATIC PLAN


ASSISTANT ENGINEER	ASSISTANT EXECUTIVE ENGINEER
EXECUTIVE ENGINEER	CHIEF ENGINEER



Rev.	Description.	Date	Drw.	Disg.	Chk.	App.			
 KIADB Lend of Opportunities (A Government of Karnataka Undertaking)		KARNATAKA INDUSTRIAL AREA DEVELOPMENT BOARD (KIADB) (A GOVT OF KARNATAKA UNDER TAKING)							
PROJECT TITLE:- ESTABLISHMENT OF KNOWLEDGE, WELLBEING AND INNOVATIVE CITY (KWIN CITY) AT DODDABALLAPURA AND NELAMANGALA TALUK, BENGALURU RURAL DISTRICT (PHASE - 03, SECTOR-01)									
FOR TENDER PURPOSE									
TITLE:- SUB-ARTERIAL ROAD TREE PLANTING & SHRUB PLANTING SCHEMATIC PLAN									
ASSISTANT ENGINEER					ASSISTANT EXECUTIVE ENGINEER				
EXECUTIVE ENGINEER					CHIEF ENGINEER				

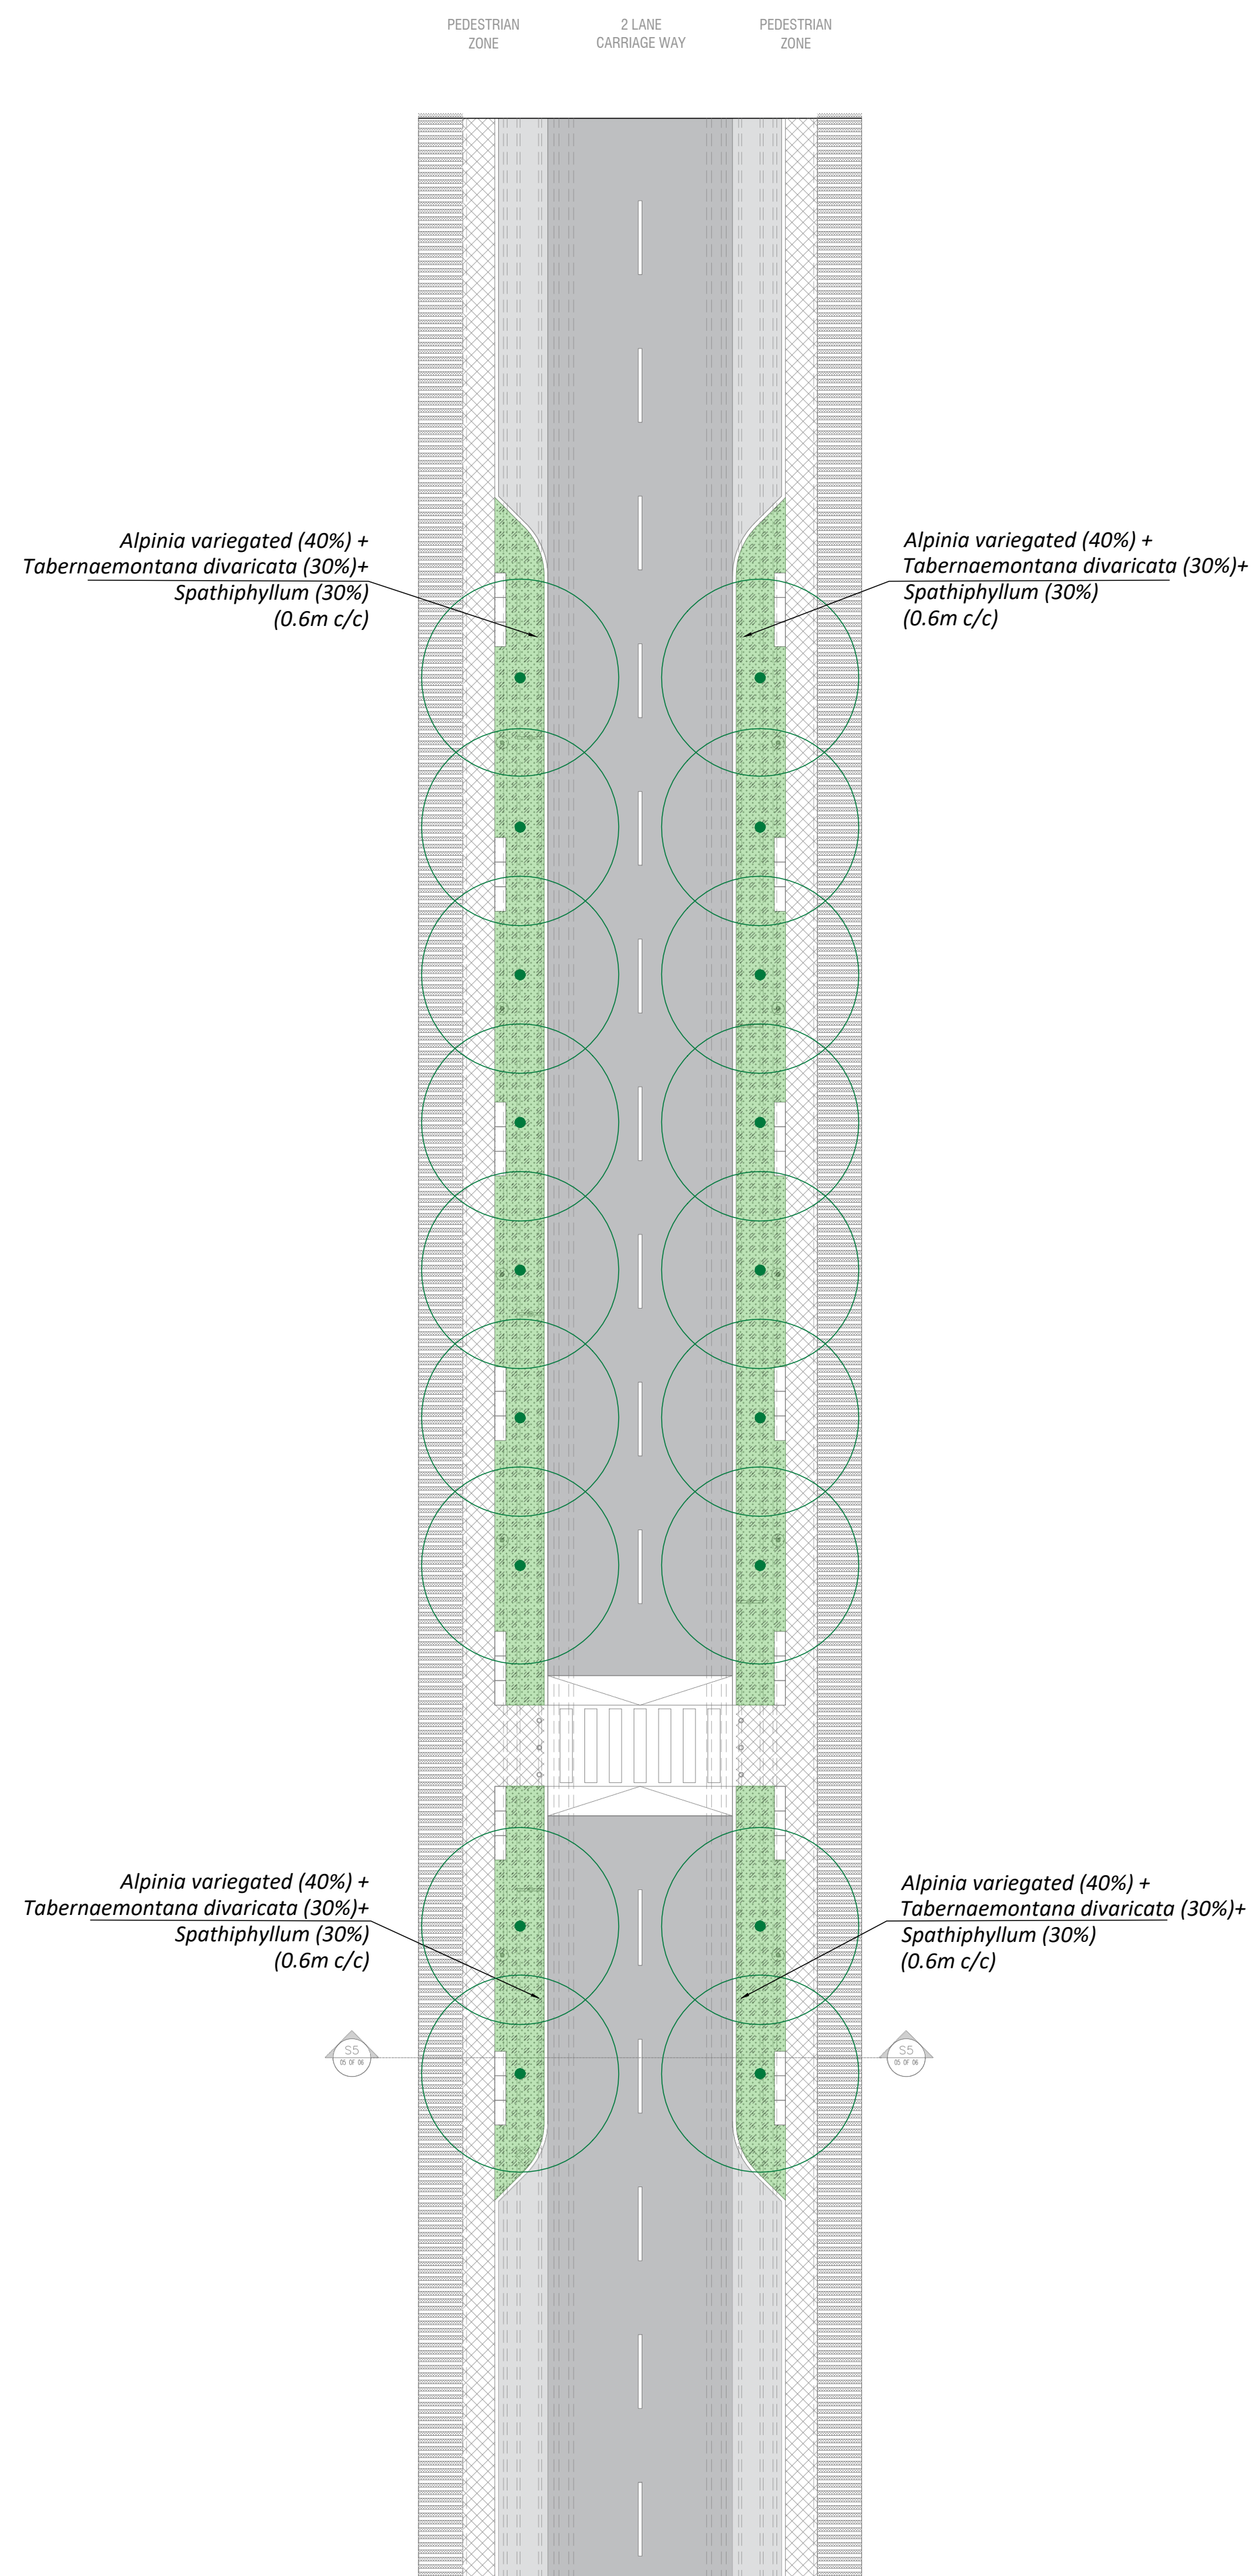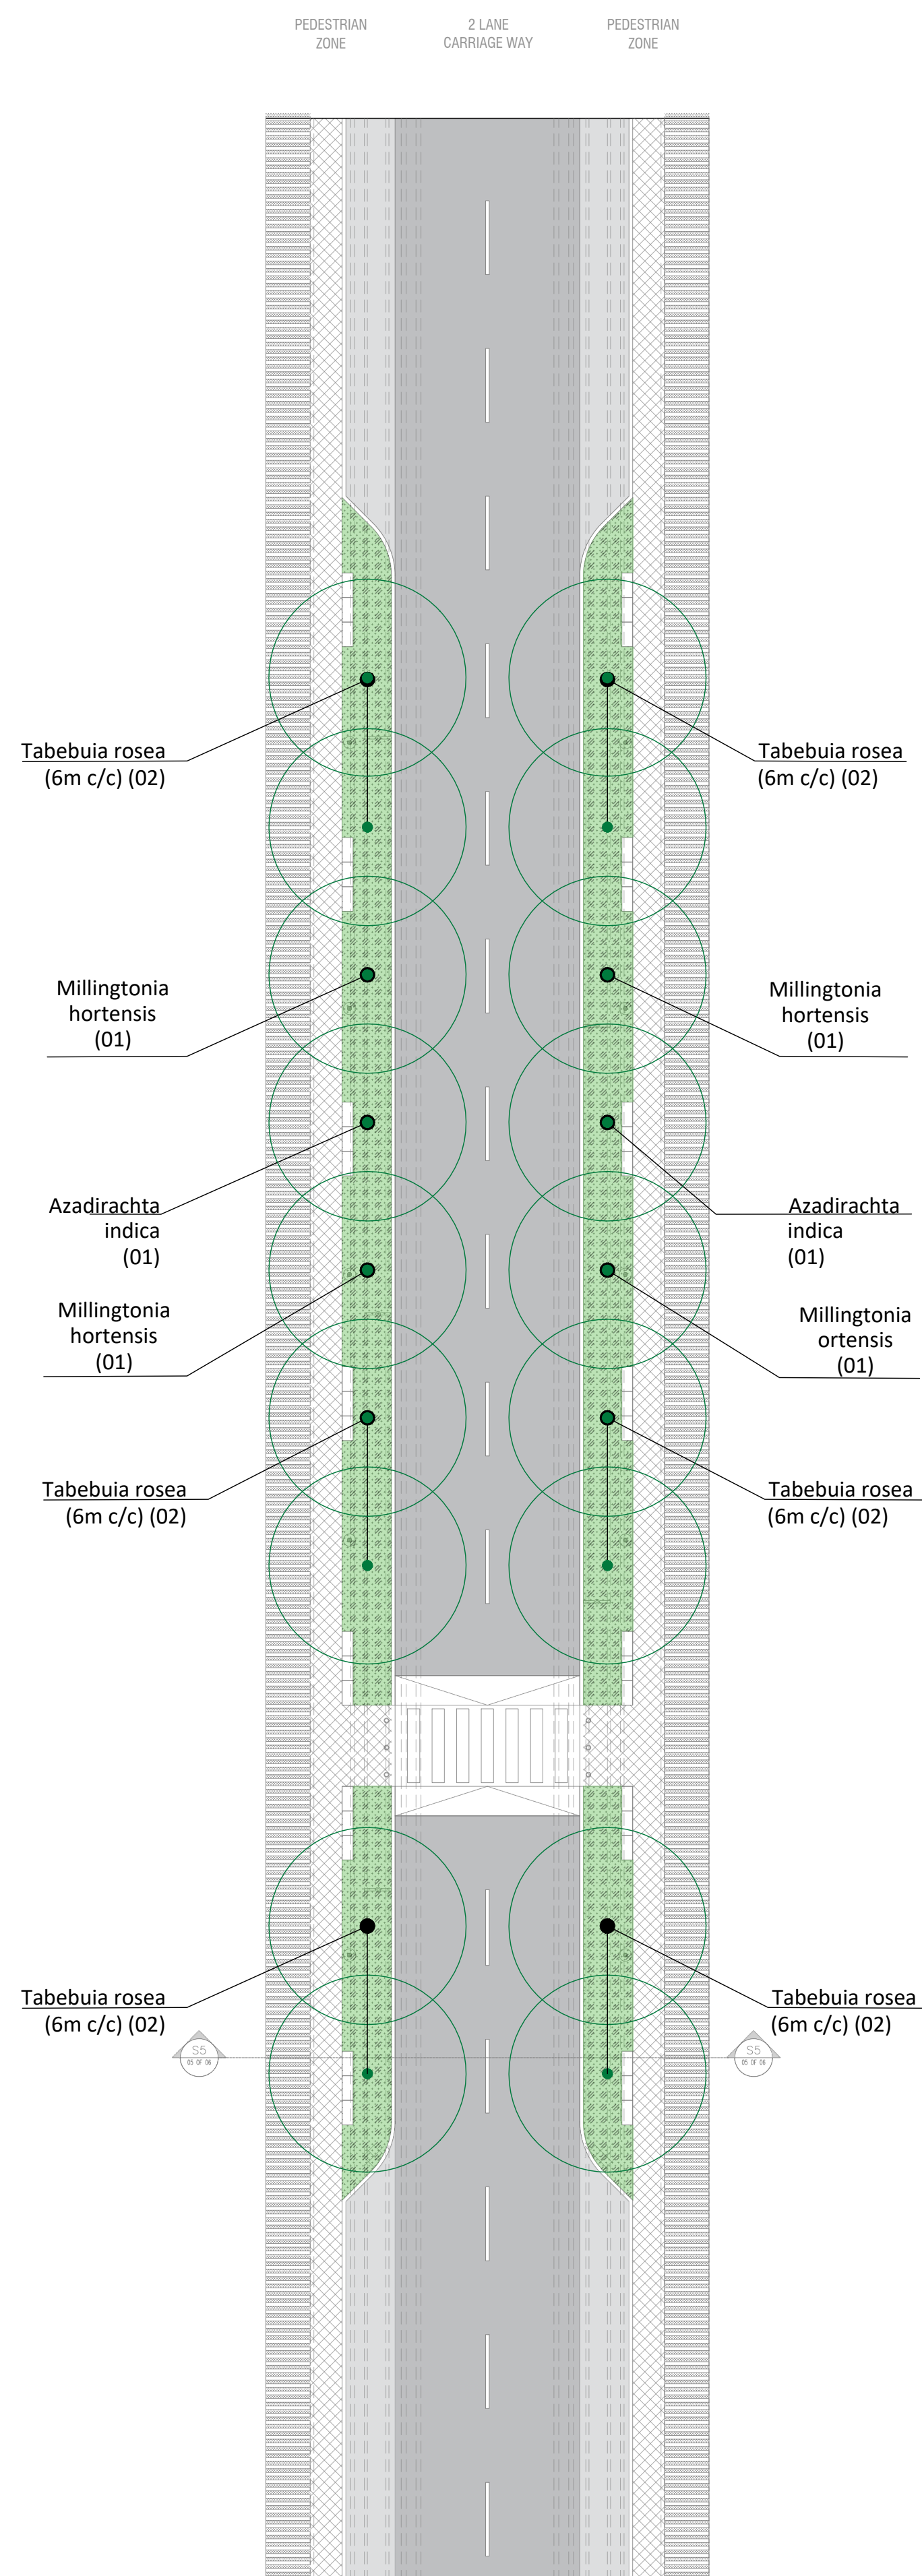

Rev.	Description	Date	Dwn.	Dep.	Che.	App.			
	KIADB Land of Opportunities (A Government of Karnataka Undertaking)	KARNATAKA INDUSTRIAL AREA DEVELOPMENT BOARD (KIADB) (A GOVT OF KARNATAKA UNDER TAKING)							
PROJECT TITLE:- ESTABLISHMENT OF KNOWLEDGE, WELLBEING AND INNOVATIVE CITY (KWIN CITY) AT DODDABALLAPURA AND NELAMANGALA TALUK, BENGALURU RURAL DISTRICT (PHASE - 03, SECTOR-01)									
FOR TENDER PURPOSE									
TITLE:- SUB-ARTERIAL ROAD TREE PLANTING & SHRUB PLANTING SCHEMATIC PLAN									
ASSISTANT ENGINEER					ASSISTANT EXECUTIVE ENGINEER				
EXECUTIVE ENGINEER					CHIEF ENGINEER				

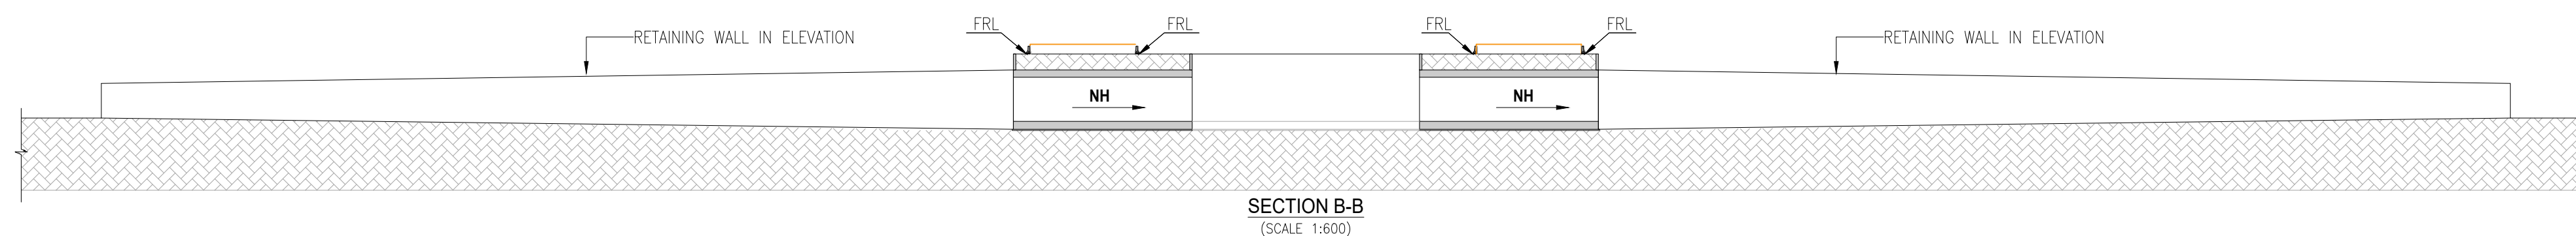[illegible]

FOR TENDER PURPOSE

MYSORE :-	BANGALORE :-	NEW DELHI :-
# L-128, H.T Line, 2nd	# 78, 1st Floor, 4th Cross,	# C-486, Ground
Main Road, Hebbal 2nd	BDA Layout, HAL 3rd stage,	Floor, CR PARK,
stage, PIN-570017.	Old Airport Road,PIN-560017	PIN-110019
E m a i l I D : i n f o @ r o o t d e s i g n . o r g		

PROJECT :-	
ESTABLISHMENT OF KNOWLEDGE, WELLBEING AND INNOVATIVE CITY (KWIN CITY) AT DODDABALLAPURA AND NELAMANGALA TALUK, BENGALURU RURAL DISTRICT (PHASE - 03, SECTOR-01)	
TITLE :-	
VOP GENERAL ARRANGEMENT DRAWING	
DRAWING NO :-	REV.

TABLE SHOWING SALIENT DIMENSIONS

BOX CELL DESIGNATION No./ob/Ec	a (mm)	b (mm)	c (mm)	d (mm)	e (mm)	f (mm)	REQUIRED BEARING CAPACITY CATEGORY	DESIGN BASE PRESSURE (T/M ²)	ALLOWABLE DRAINAGE AT A TIME (M)
1/22/0	2000	2000	900	350	380	300	C	11.82	0.00
1/23/0	2000	3000	1300	370	420	350	C	11.01	2.98
1/33/0	3000	3000	900	420	420	420	C	10.50	2.15
1/34/0	3000	4000	1700	480	480	480	C	11.37	4.81
1/43/0	4000	3000	400	480	500	500	C	10.53	1.29
1/44/0	4000	4000	1200	480	550	550	C	11.07	3.99
1/45/0	4000	8000	1900	520	620	630	C	12.48	6.14
1/53/0	5000	3000	300	500	570	570	B	9.83	1.73
1/54/0	5000	4000	800	520	600	620	C	10.66	3.40
1/55/0	5000	5000	1500	580	680	700	C	12.40	5.81
1/63/0	8000	3000	300	680	720	720	B	9.88	2.98
1/64/0	8000	4000	300	680	720	750	C	10.83	3.18
1/65/0	8000	5000	1100	680	750	750	C	11.77	5.35
1/66/0	8000	8000	1800	700	800	850	C	13.21	7.50
1/75/0	7000	5000	600	750	850	850	C	11.59	4.86
1/76/0	7000	8000	1200	780	920	950	C	13.00	6.93
1/77/0	7000	7000	1300	780	950	950	C	13.10	7.18
1/85/0	8000	8000	300	800	950	950	C	11.37	4.83
1/86/0	8000	8000	600	820	970	1000	C	12.52	6.56
1/87/0	8000	7000	1300	850	1100	1200	C	14.36	8.82









NOTES:

- ALL DIMENSIONS ARE IN MILLIMETRES UNLESS OTHERWISE MENTIONED. ONLY WRITTEN DIMENSIONS ARE TO BE FOLLOWED.
- FOR GENERAL NOTES AND REFERENCE DRAWINGS REFER DRG. NO. SD/101.
- FOR REINFORCEMENT DETAILS REFER DRG. NO. SD/108.
- FOR DETAILS OF WING WALL REFER DRG. NO. SD/113.
- SOIL DENSITY ON THE BACKFILL SHOULD CONFORM TO CLAUSE 305.2.1.5 OF MOST SPECIFICATION.
- NET BEARING CAPACITY REQUIRED FOR SOIL IS DIVIDED IN FOUR CATEGORIES AS SHOWN BELOW :

CATEGORY	NET BEARING CAPACITY REQUIRED FOR SOIL
A	5 T/M ²
B	10 T/M ²
C	15 T/M ²
D	20 T/M ²

- SOFT AND LOOSE PATCHES IN THE BEARING AREA ARE TO BE REPLACED BY COMPACTED GRANULAR FILLS WITH LAYERS NOT EXCEEDING 300mm.
- DESIGNS ARE GIVEN FOR THE BOX CELL CULVERTS ONLY. THESE HAVE NO BEARING WITH DESIGN OF EMBANKMENT WHICH WILL BE TAKEN UP BY ENGINEER-IN-CHARGE SEPARATELY.
- 'DK' IS DEPTH OF KEY AT BASE SLAB.
FOR BASE SLAB THICKNESS VALUE OF 'DK'
UPTO 900mm 1200mm.
GREATER THAN 900mm +300mm
+ = BASE SLAB THICKNESS

Rev.	Description.	Date	Drw.	Dsg.	Chk.	App.
KIADB KARNATAKA INDUSTRIAL AREA DEVELOPMENT BOARD (KIADB) (A Government of Karnataka Undertaking) (A GOVT OF KARNATAKA UNDER TAKING) PROJECT TITLE:- ESTABLISHMENT OF KNOWLEDGE, WELLBEING AND INNOVATIVE CITY (KWIN CITY) AT DODDABALLAPURA AND NELAMANGALA TALUK, BENGALURU RURAL DISTRICT (PHASE - 03, SECTOR-01) FOR TENDER PURPOSE TITLE:- STANDARD DRAWING FOR BOX CELL STRUCTURES ASSISTANT ENGINEER ASSISTANT EXECUTIVE ENGINEER EXECUTIVE ENGINEER CHIEF ENGINEER						

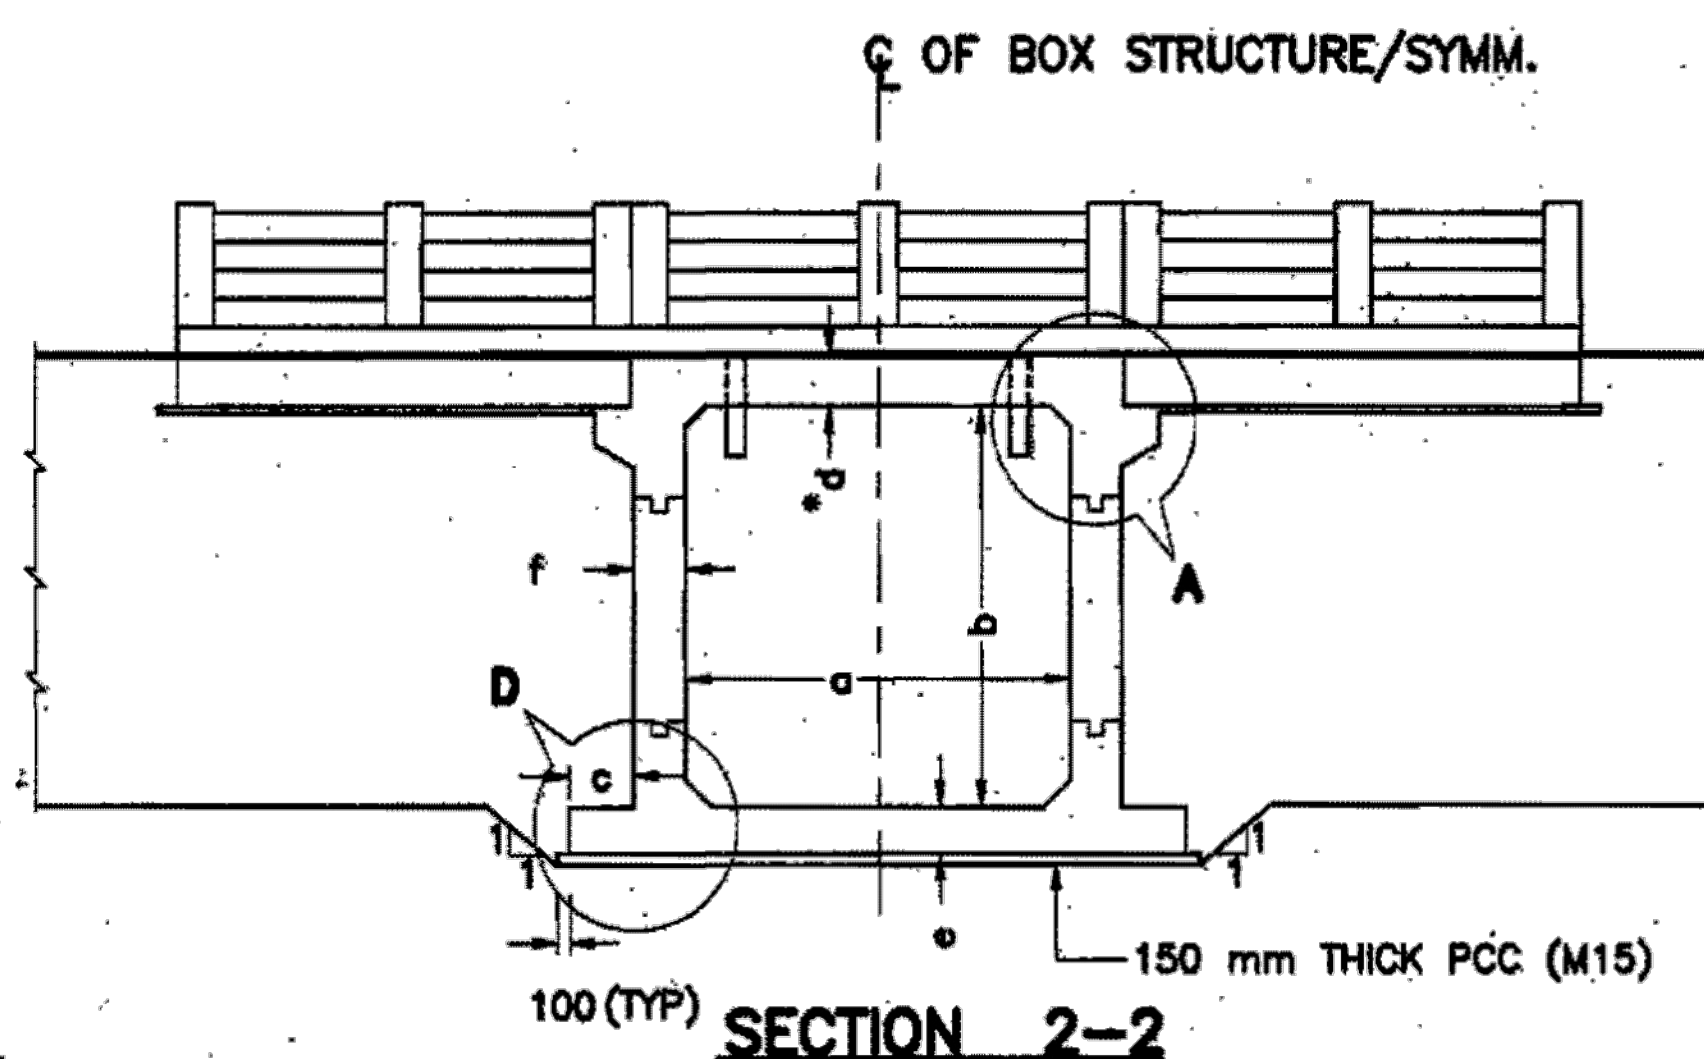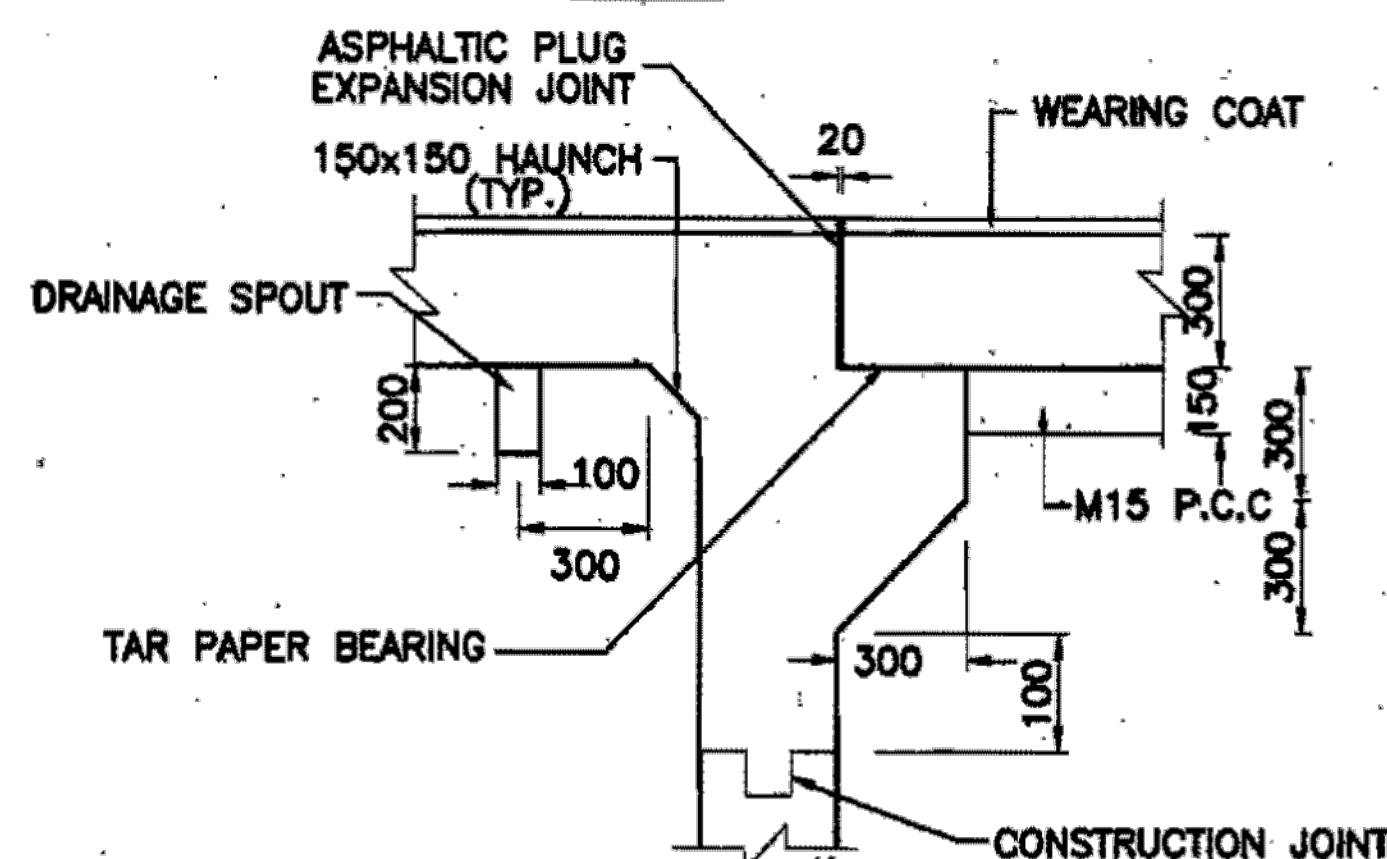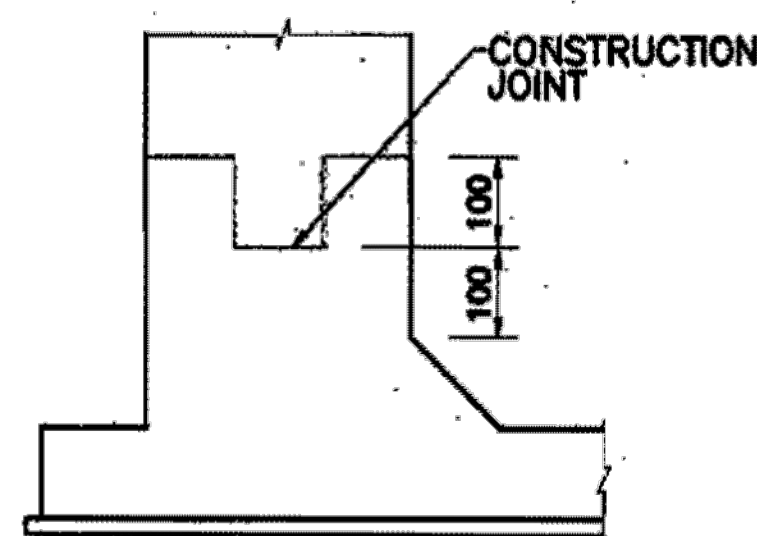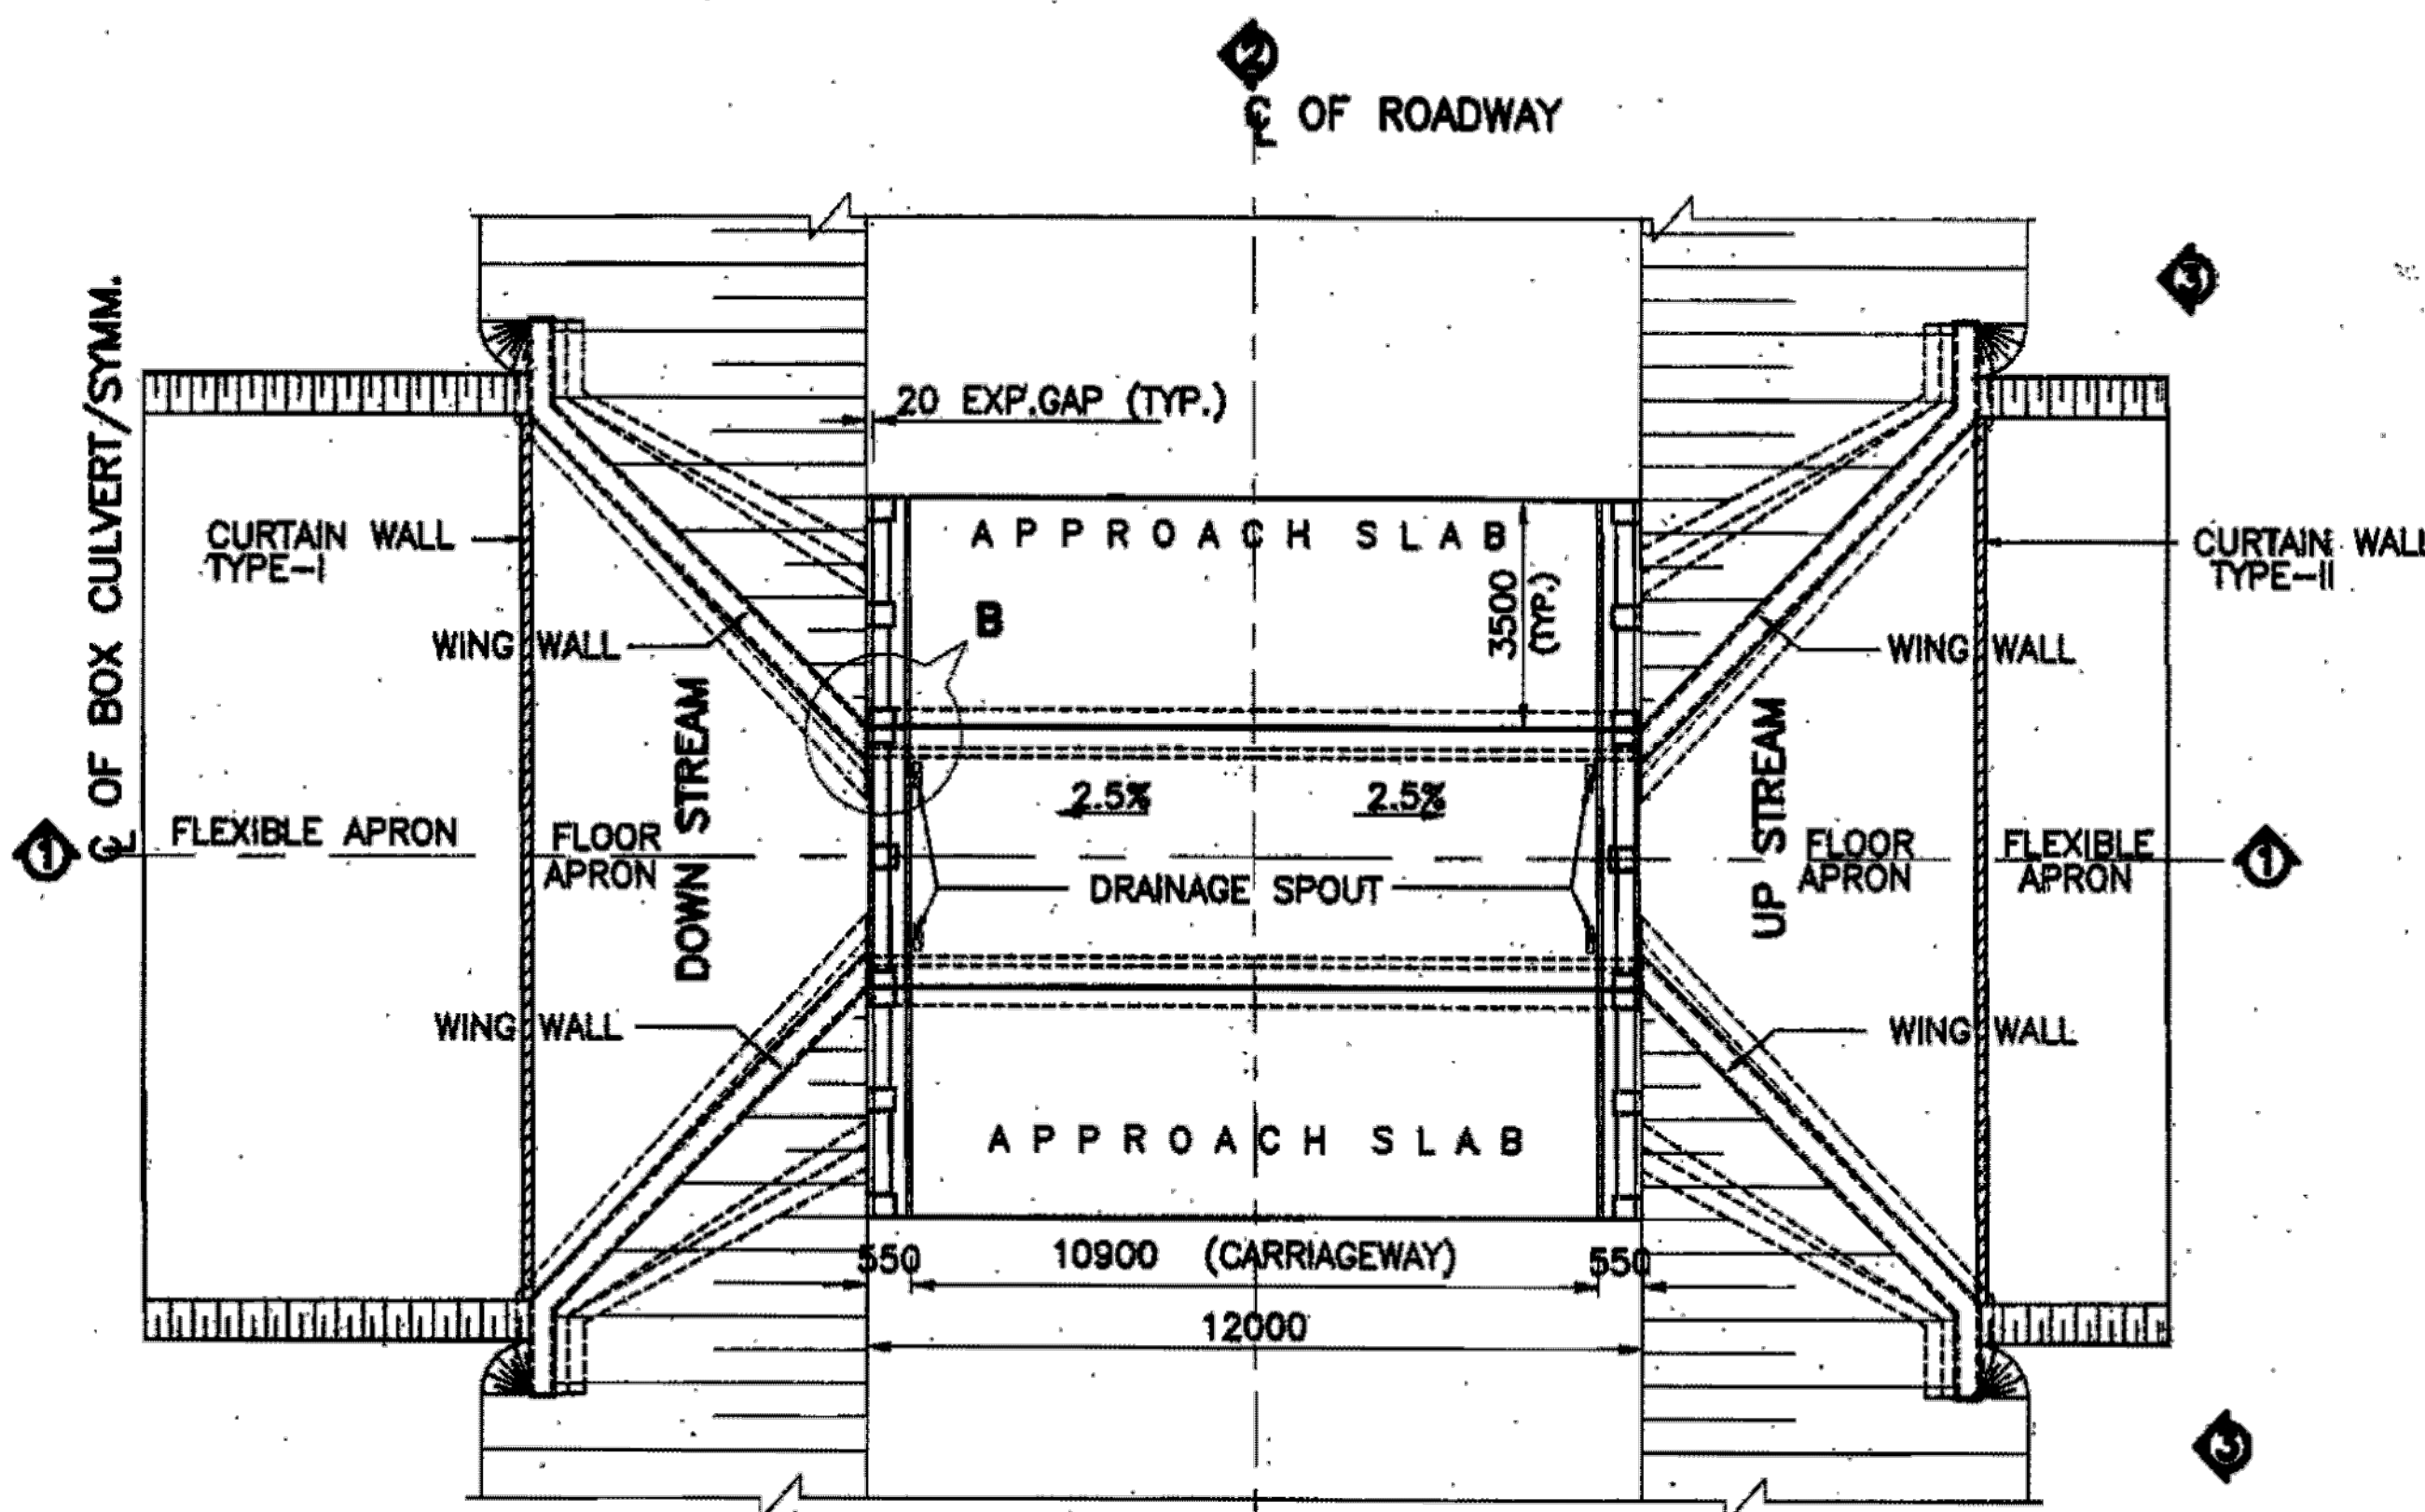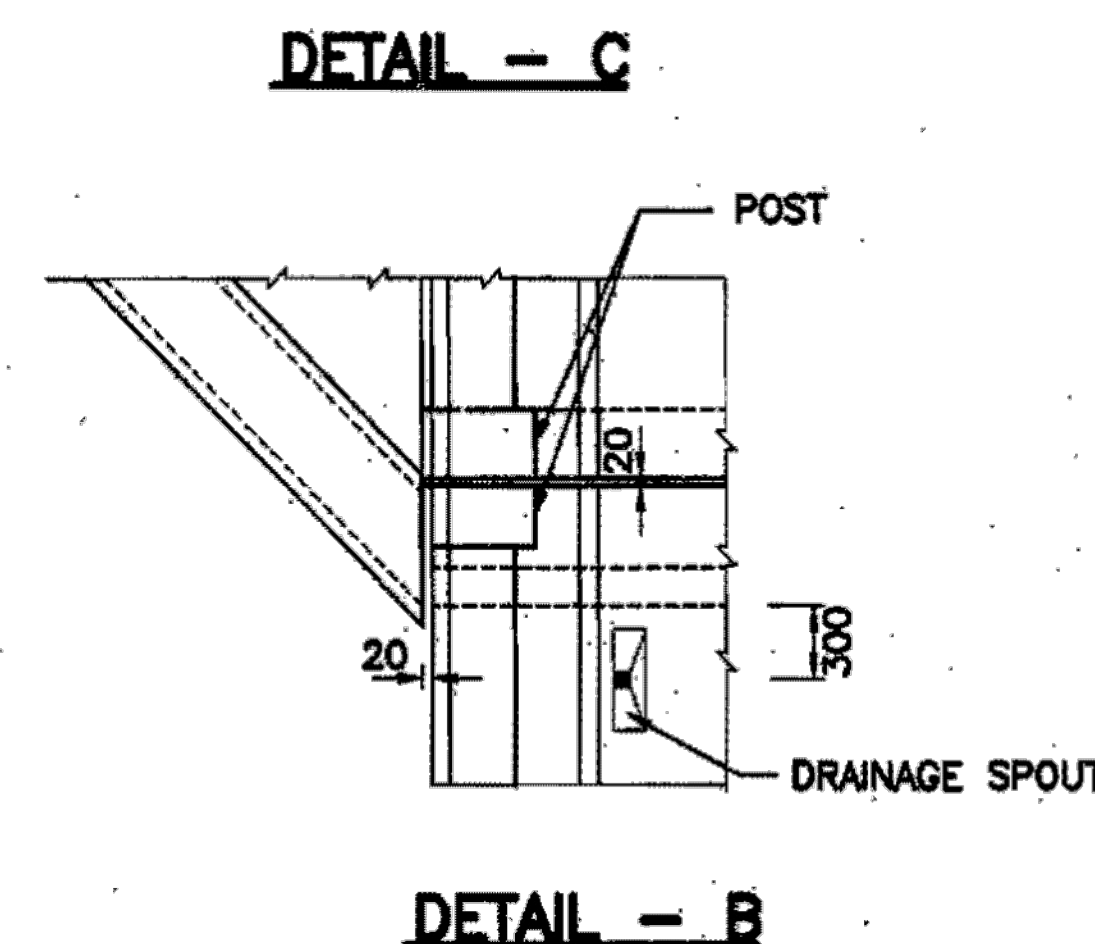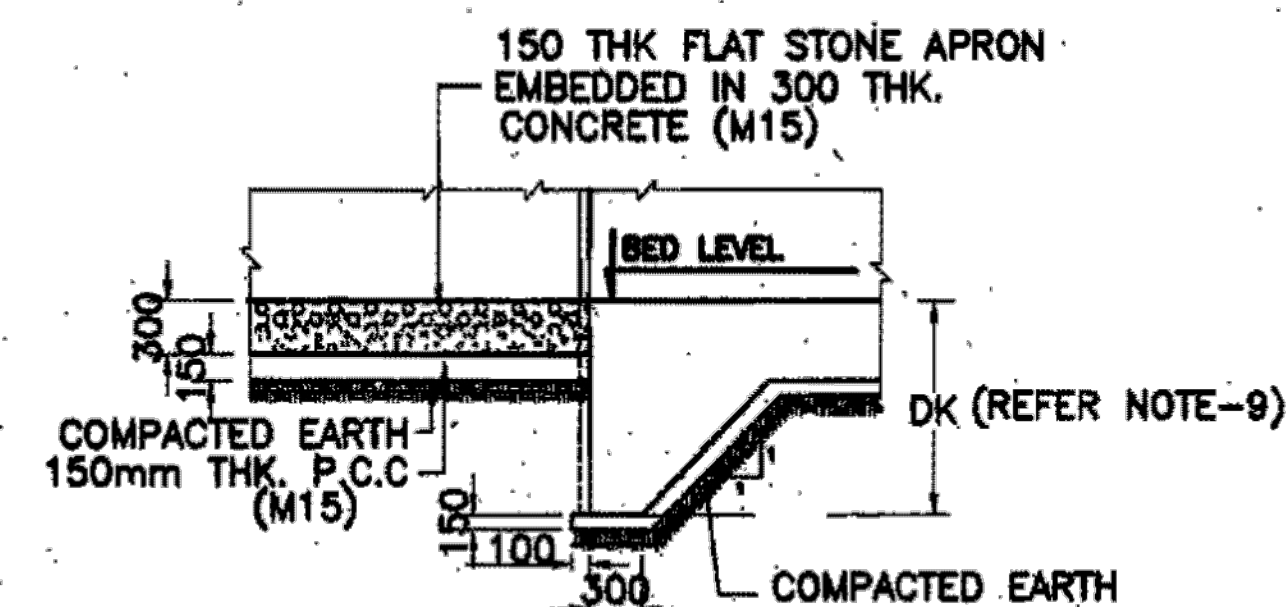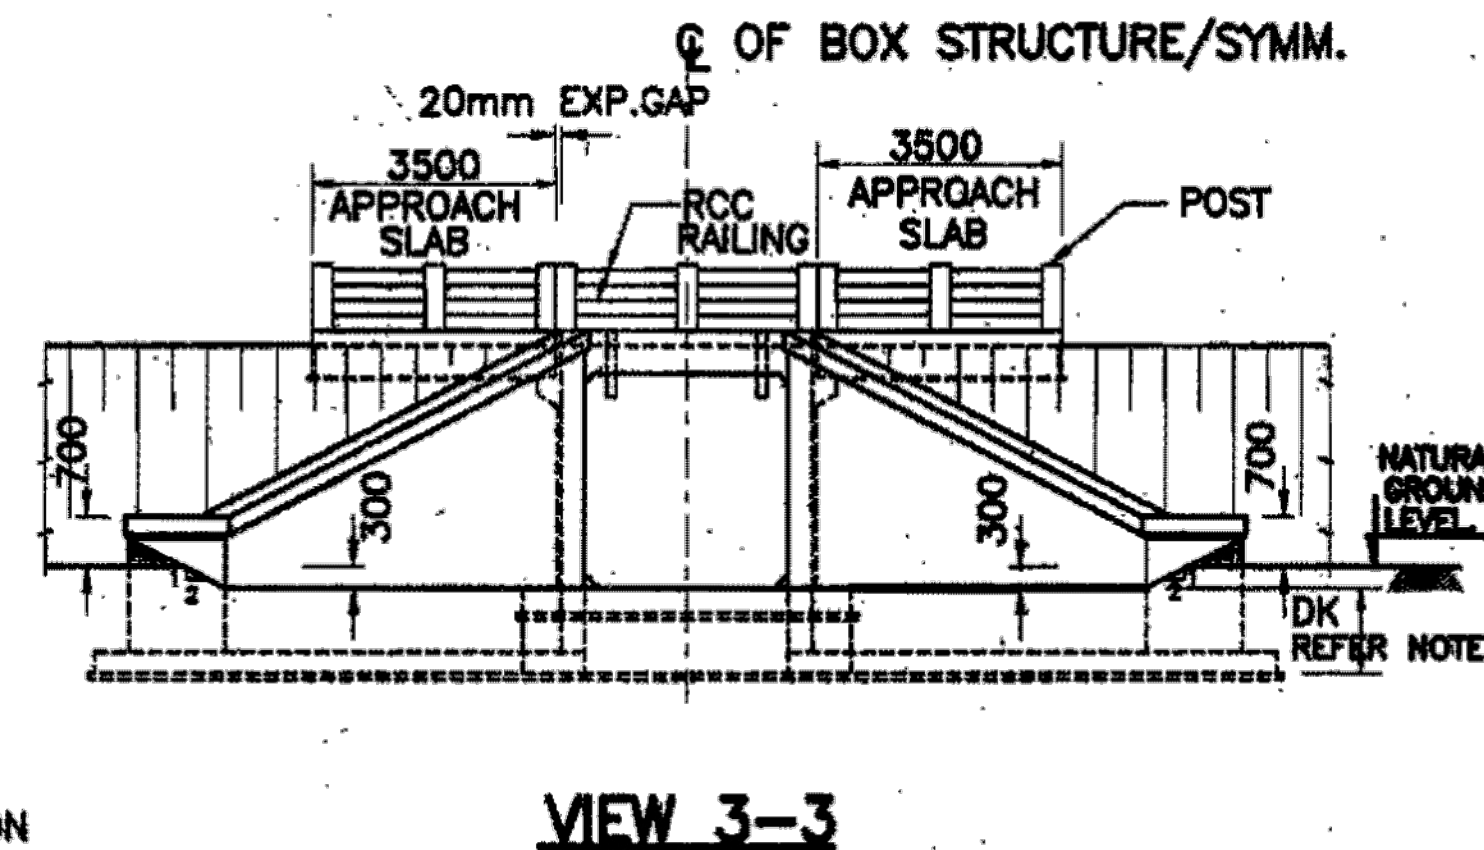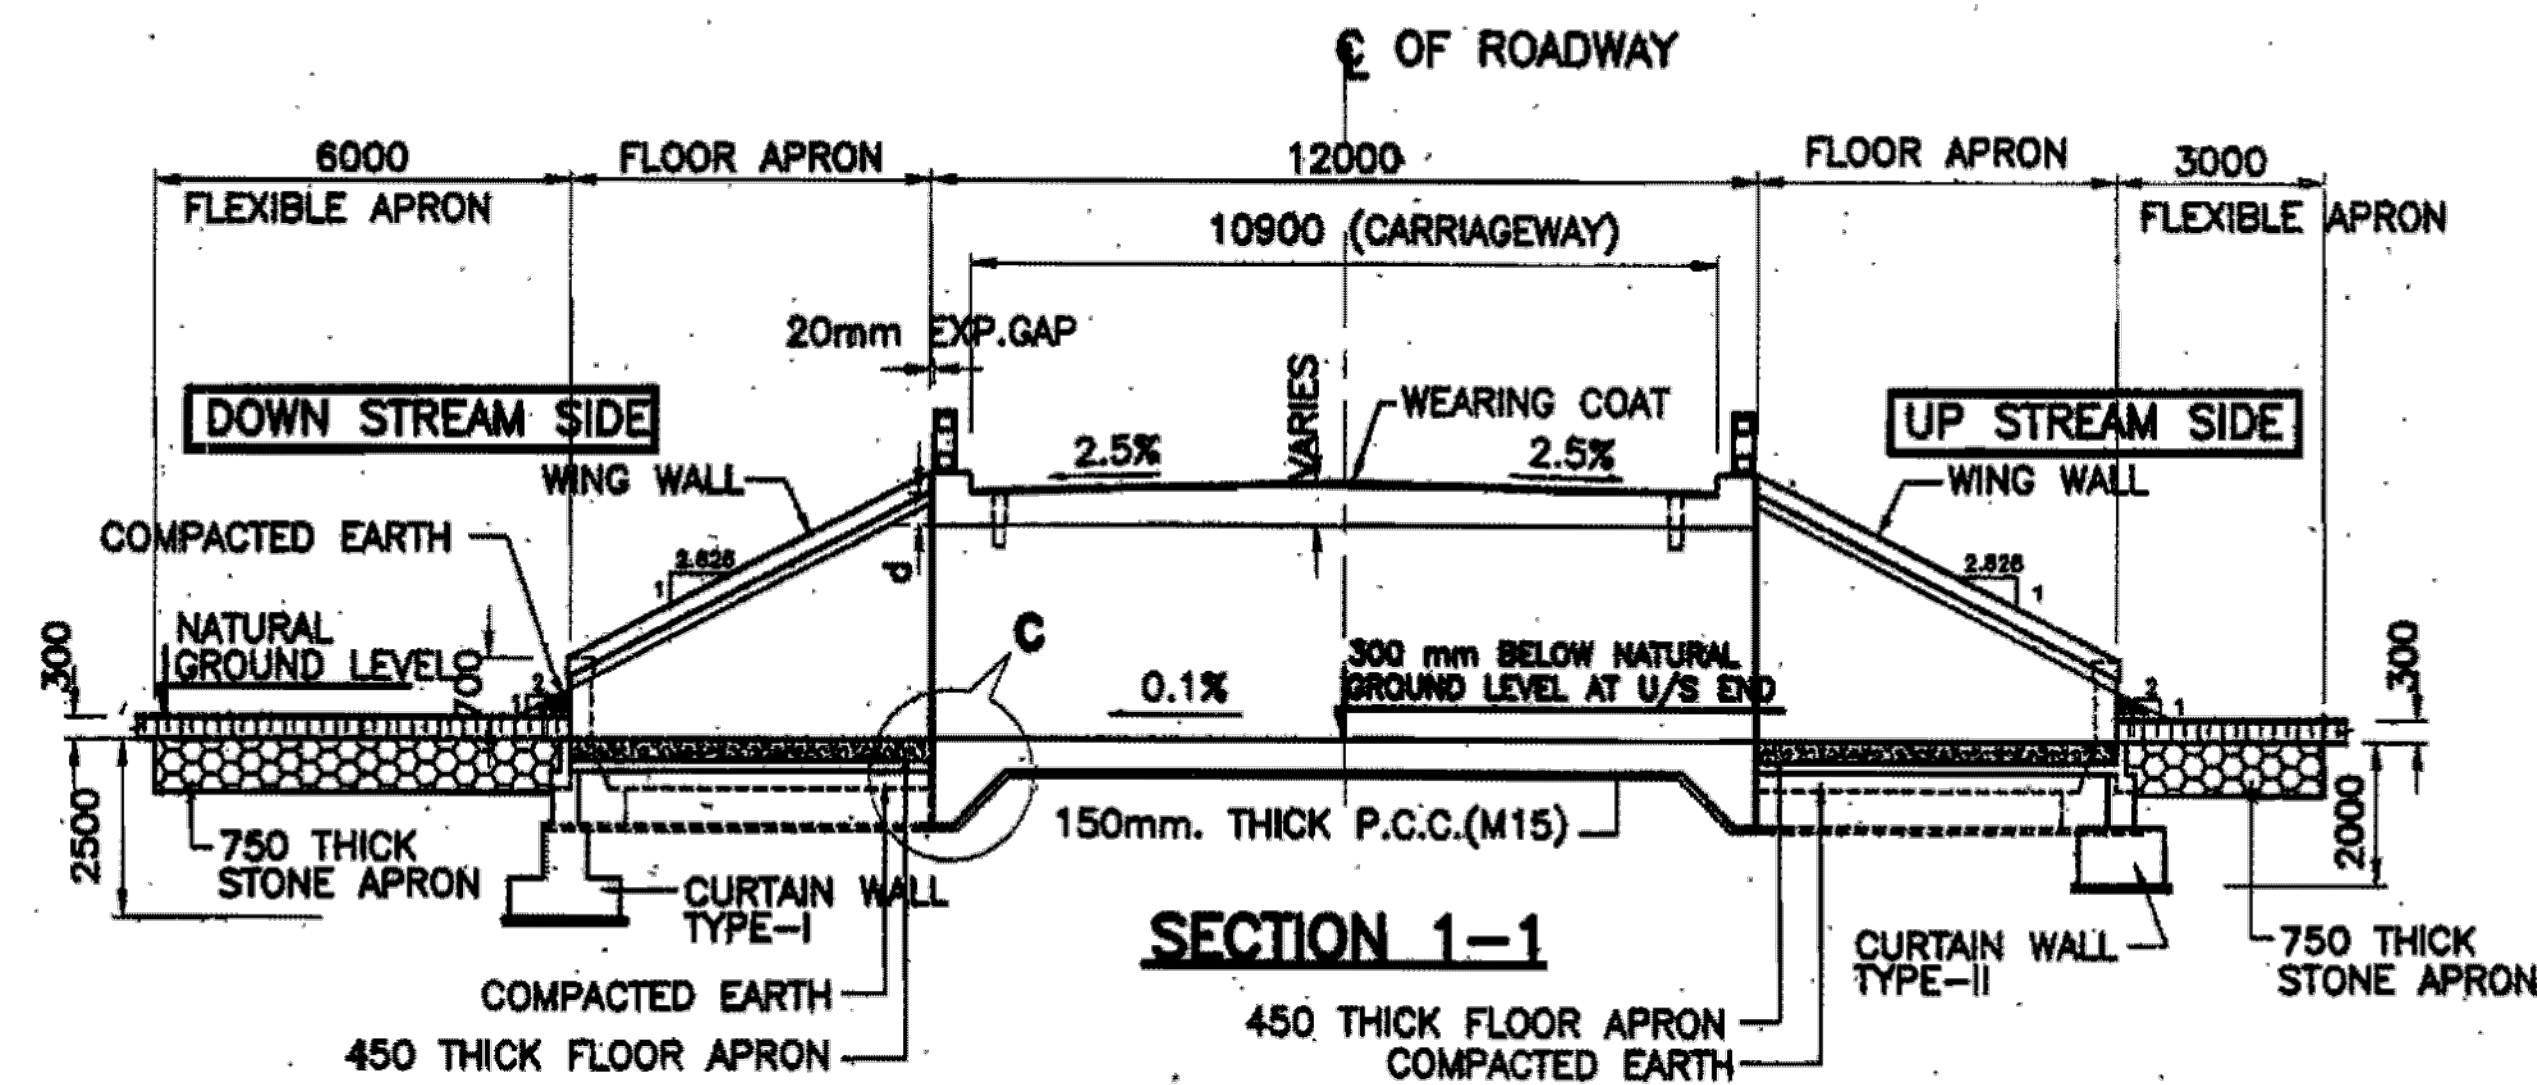

*d DECK SLAB THICKNESS AT INNER EDGE OF KERB AS SHOWN IN SECTION 1-1

