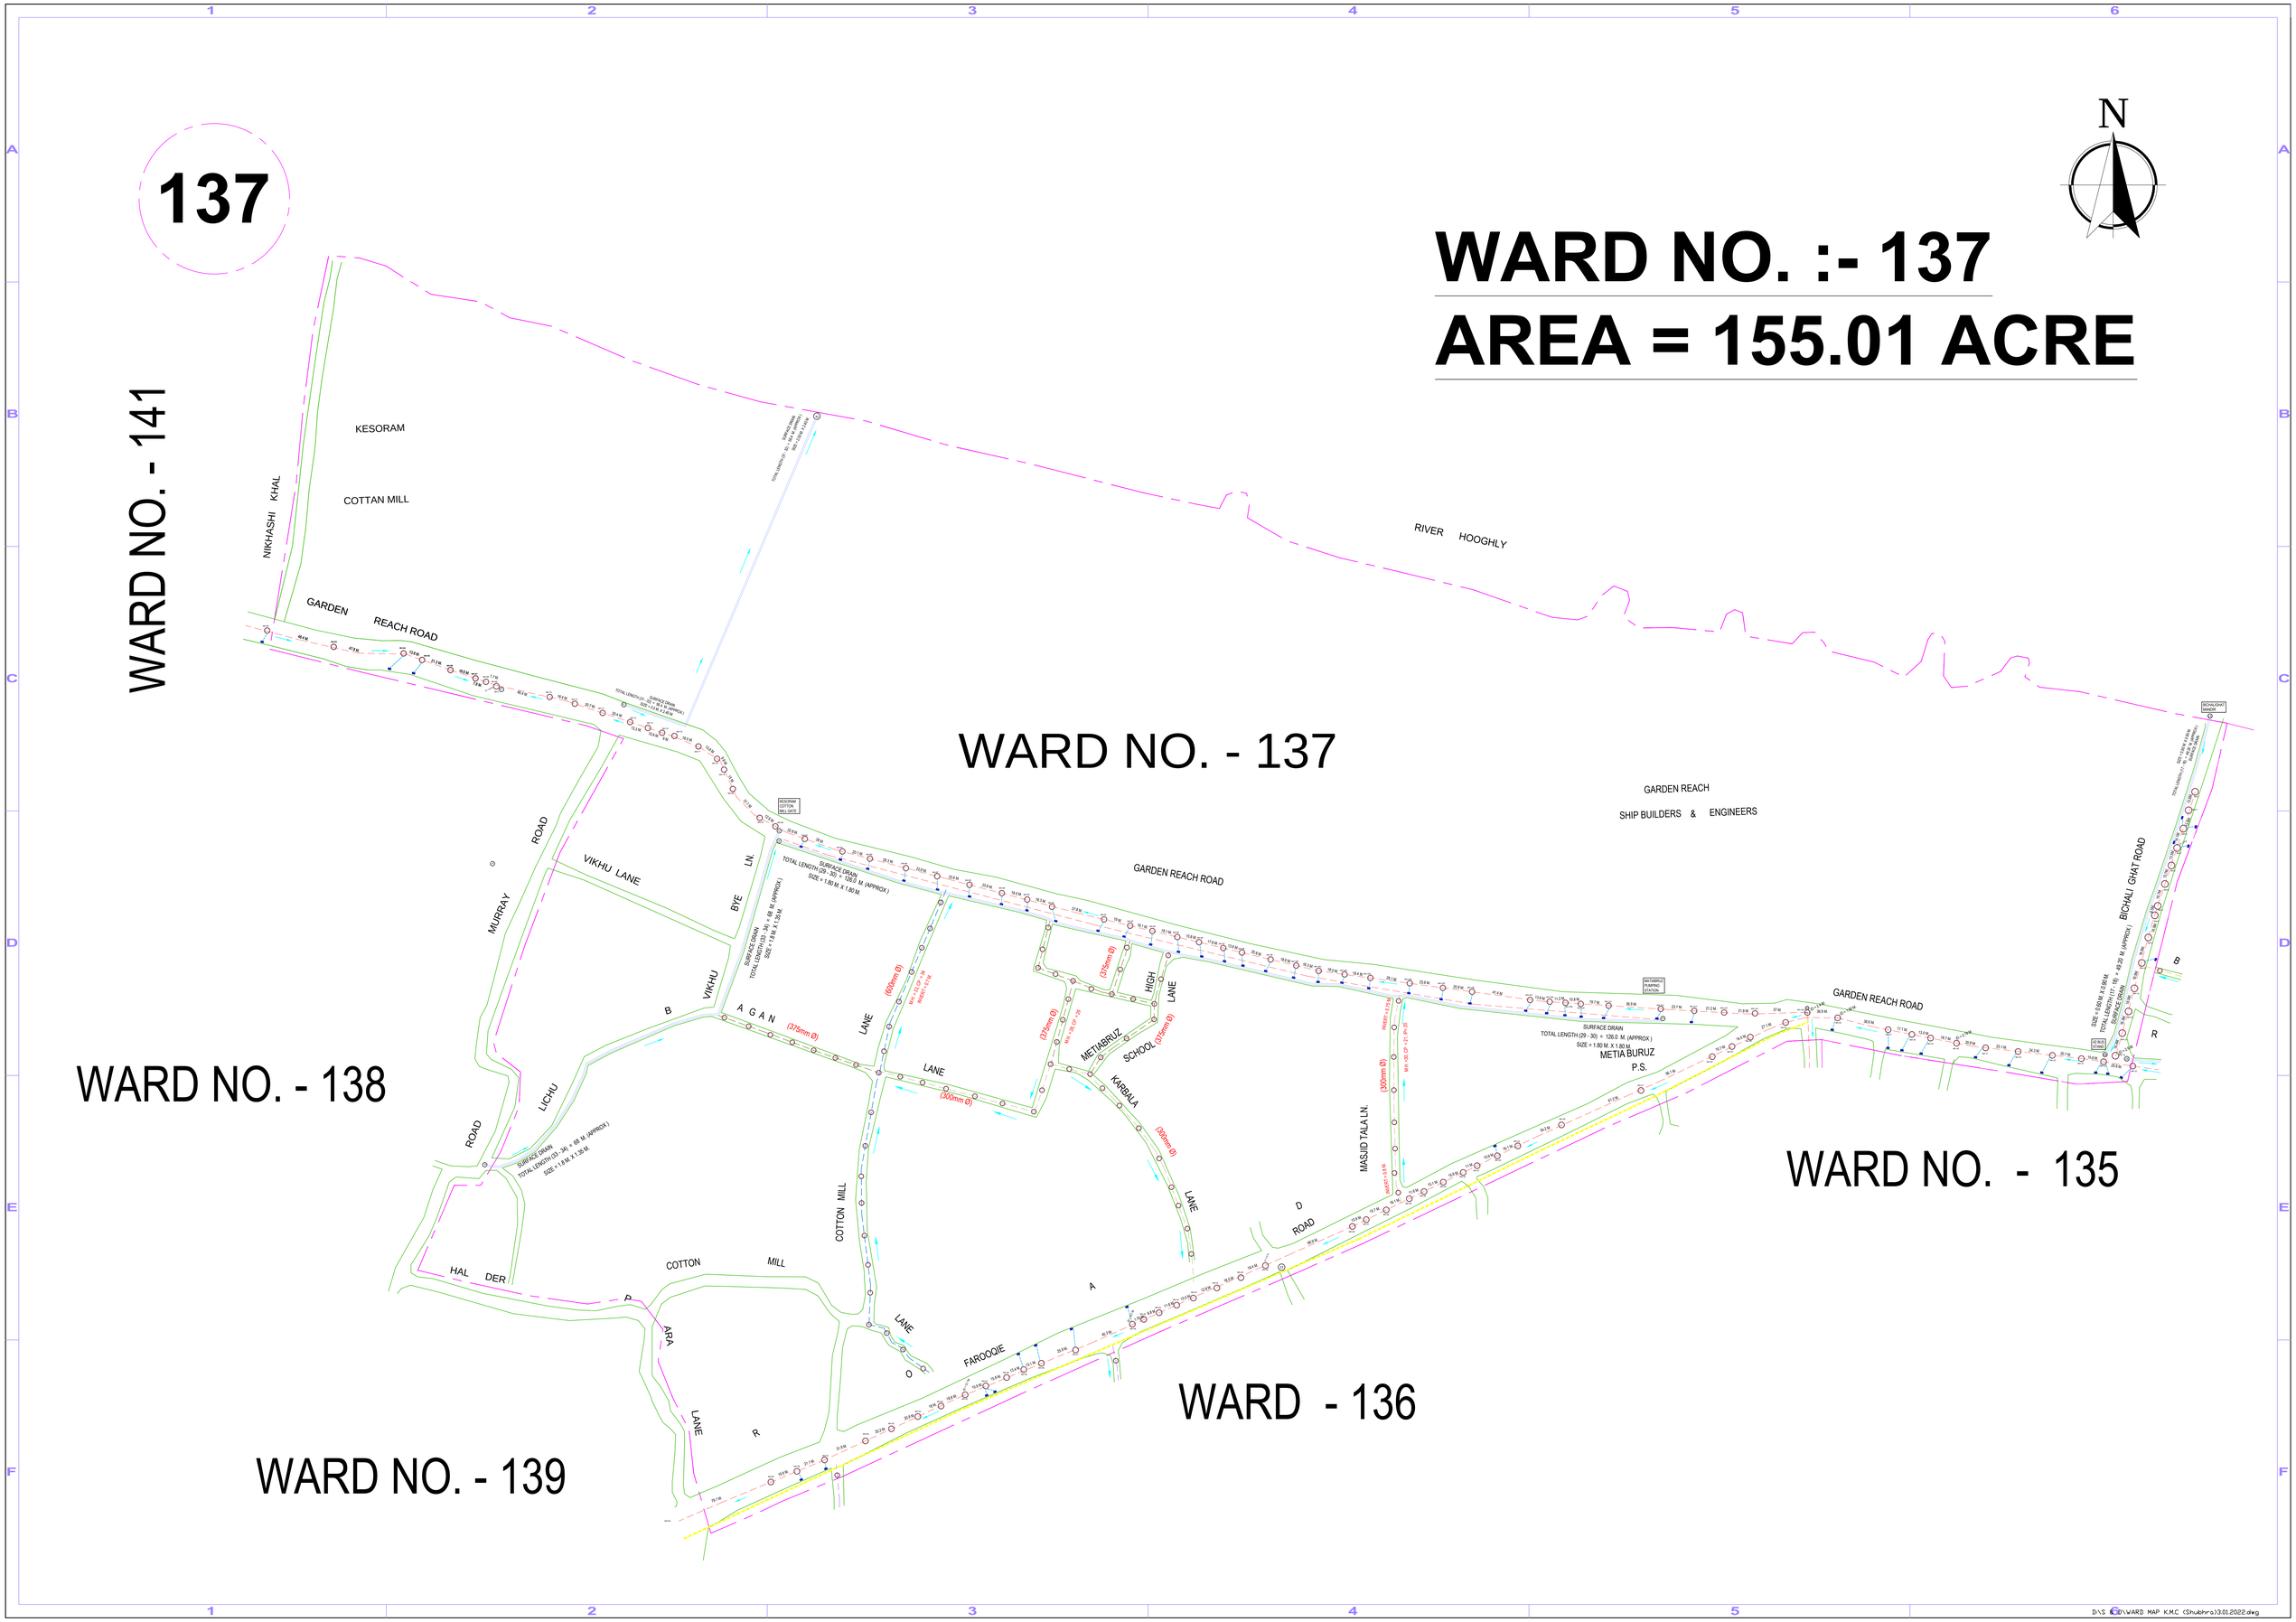
137
N
WARD NO. :- 137
AREA = 155.01 ACRE
WARD NO. - 141
WARD NO. - 137
WARD NO. - 138
WARD NO. - 135
WARD - 136
WARD NO. - 139
KESORAM
COTTAN MILL
NIKHASHI KHAL
GARDEN REACH ROAD
RIVER HOOGHLY
GARDEN REACH
SHIP BUILDERS & ENGINEERS
GARDEN REACH ROAD
BICHALI GHAT ROAD
MURRAY ROAD
VIKHU LANE
BYE LN.
VIKHU
AGAN LANE
LICHU ROAD
HAL DER
COTTON MILL
COTTON MILL LANE
METIABRUZ SCHOOL
KARBALA LANE
HIGH LANE
METIA BURUZ P.S.
MASJID TALA LN.
FAROOQIE ROAD
ARA LANE
SURFACE DRAIN
TOTAL LENGTH (29 - 30) = 126.0 M. (APPROX.)
SIZE = 1.80 M. X 1.80 M.
(375mm Ø)
(300mm Ø)
(600mm Ø)