THIS DRAWING IS THE PROPERTY OF NEZ INFRATECH PVT. LTD. IT SHOULD NOT BE USED, COPIED OR REPRODUCED WITHOUT THEIR WRITTEN PERMISSION.

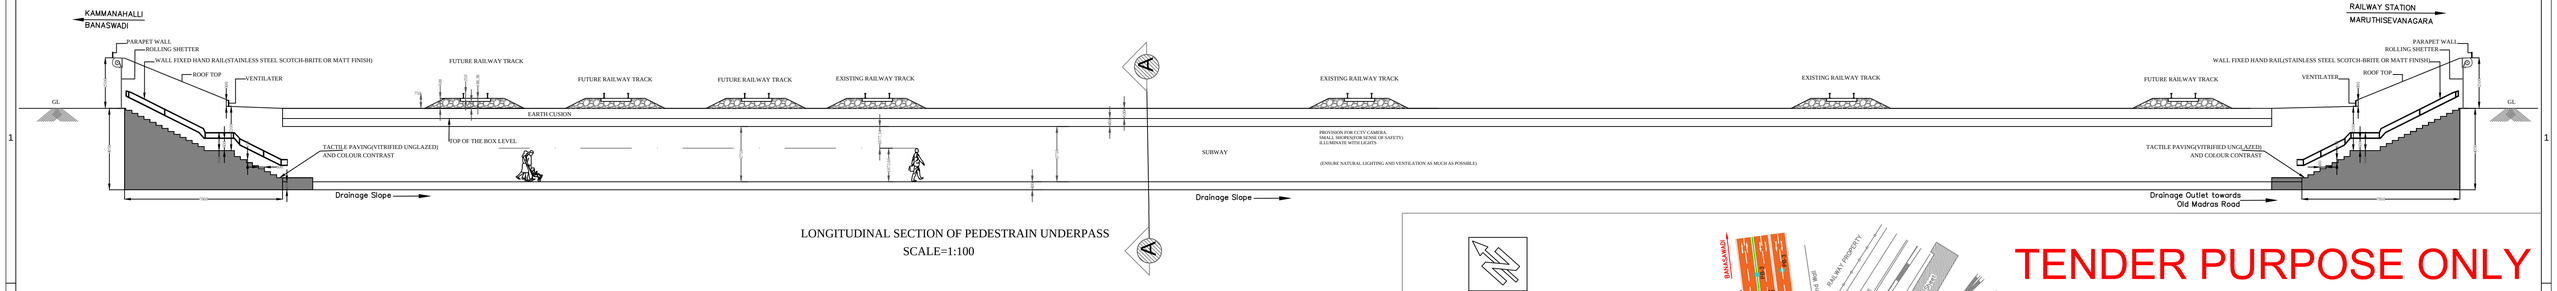

LONGITUDINAL SECTION OF PEDESTRAIN UNDERPASS
SCALE=1:100

ANTI SKIED/MATT FINISHED TILES

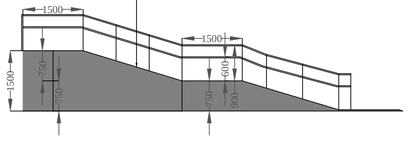

CROSS SECTION OF RAMP
SCALE=1:50

PLAN OF RAMP
SCALE=1:50

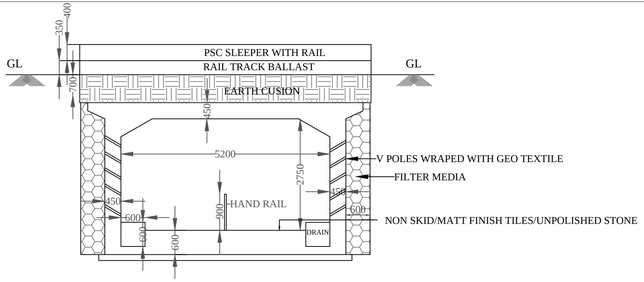

CROSS SECTION AT AA
SCALE=1:50

ANNEXURE - 6

TENDER PURPOSE ONLY

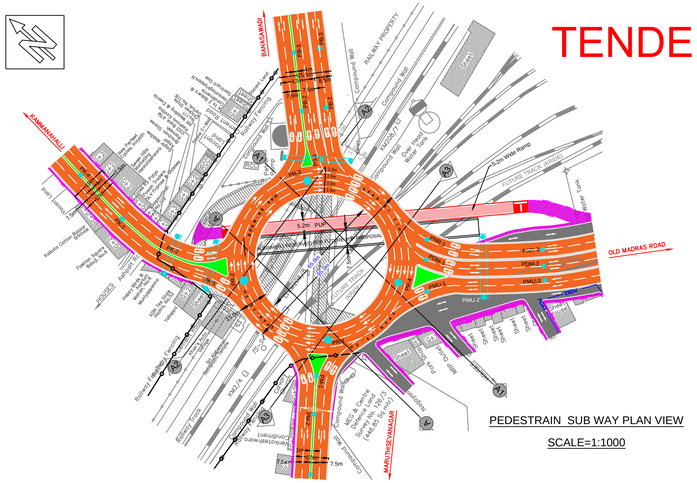

PEDESTRAIN SUB WAY PLAN VIEW
SCALE=1:1000

CLIENT:
BENGALURU SMART INFRASTRUCTURE LIMITED (B-SMILE)
#108, 1st Floor, B-SMILE,Annexe - 2 Building,
N.R. Square, Bengaluru - 560002

CONSULTANTS:
Nez Infratech Private Limited.
No.1, 2nd Floor, P. Veerappa Arcade,
Ittamadu Main Road, Arehalli,
Subramanyapura Post, Bengaluru-560061
Ph: +91 80 26731005, Website: www.nezpl.com
Email: info@nezpl.com, nezsvy@gmail.com

PROJECT:
CONSTRUCTION OF ELEVATED ROTARY FLYOVER AT IOC JUNCTION AND CONSTRUCTION OF ADDITIONAL 2 LANE ROB AT BYYAPPANAHALLI RAILWAY LEVEL CROSSING

TITLE :
LONGITUDINAL SECTION & CROSS SECTION OF PEDESTRAIN UNDERPASS

DRAWING NO : NEZPL/DWG/PRJ/204-7	DATE: 09.06.2025	SHEET NO : 1 OF 1

☐ APPROVAL	☐ INFORMATION	☐ DRAFT	☐ CONSTRUCTION	☑ TENDER	☐ PRELIMINARY

DISCLAIMER: ONLY APPROVED AND SIGNED HARD COPIES SHALL BE USED FOR CONSTRUCTION